1298 • TIE

J. F. DAVIDSON ASSOCIATES
CIVIL ENGINEERS • SURVEYORS • PLANNERS

1014/96

F.B. 1014

SURVEY OF TRACT 3844 - CAL-FED.
FOR & TIES W.O.No. 2010 DATE 12/1/69
SURVEY PARTY [illegible] REF. A.M.

NOTE
SET SQ'T IN PAVING FOR TIES THUS = ○

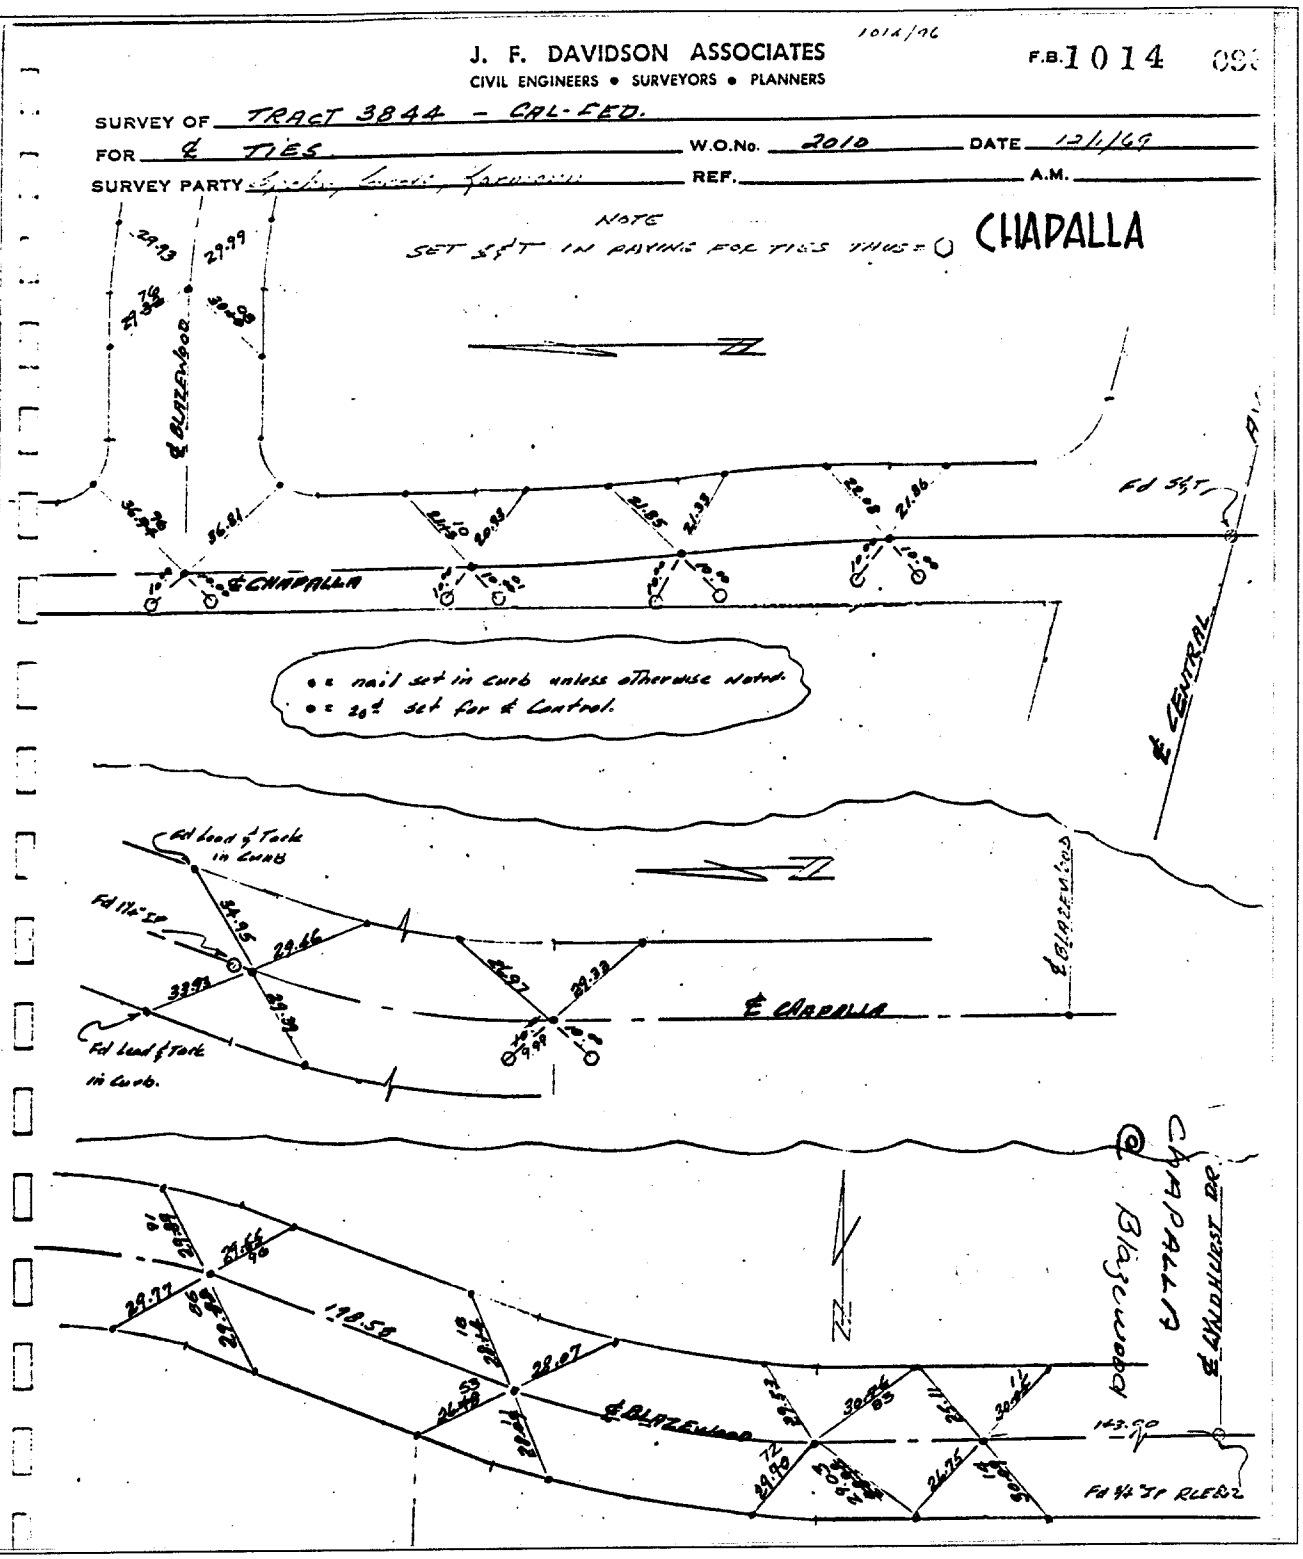

Street: CHAPALLA
X-Street: BLAZEWOOD
OFFICIAL USE ONLY

× FD. Ramset Nail on T/C
■ FD. "C" Nail on T/C
● FD. LD. & TK. on T/C
○ Set LD. & TK. on T/C

Scale:	**OFFICIAL TIE PLAT** **CITY OF RIVERSIDE**	
Date:		
Drawn by:	*These ties are for the purpose of perpetuating the found monumentation. No claim is made as to the relationship of the points or lines shown hereon to true boundary locations.*	Sheet 1 of 1
W.O.:		File No.:
F.B.:		