1324

CIVIL ENGINEERS • SURVEYORS • PLANNERS

SURVEY OF TR 20312-1 & TIES

FOR CONCORDIA W.O.No. 9219 DATE 1-7-88

SURVEY PARTY MARTINEZ, PETTIT REF. A.M.

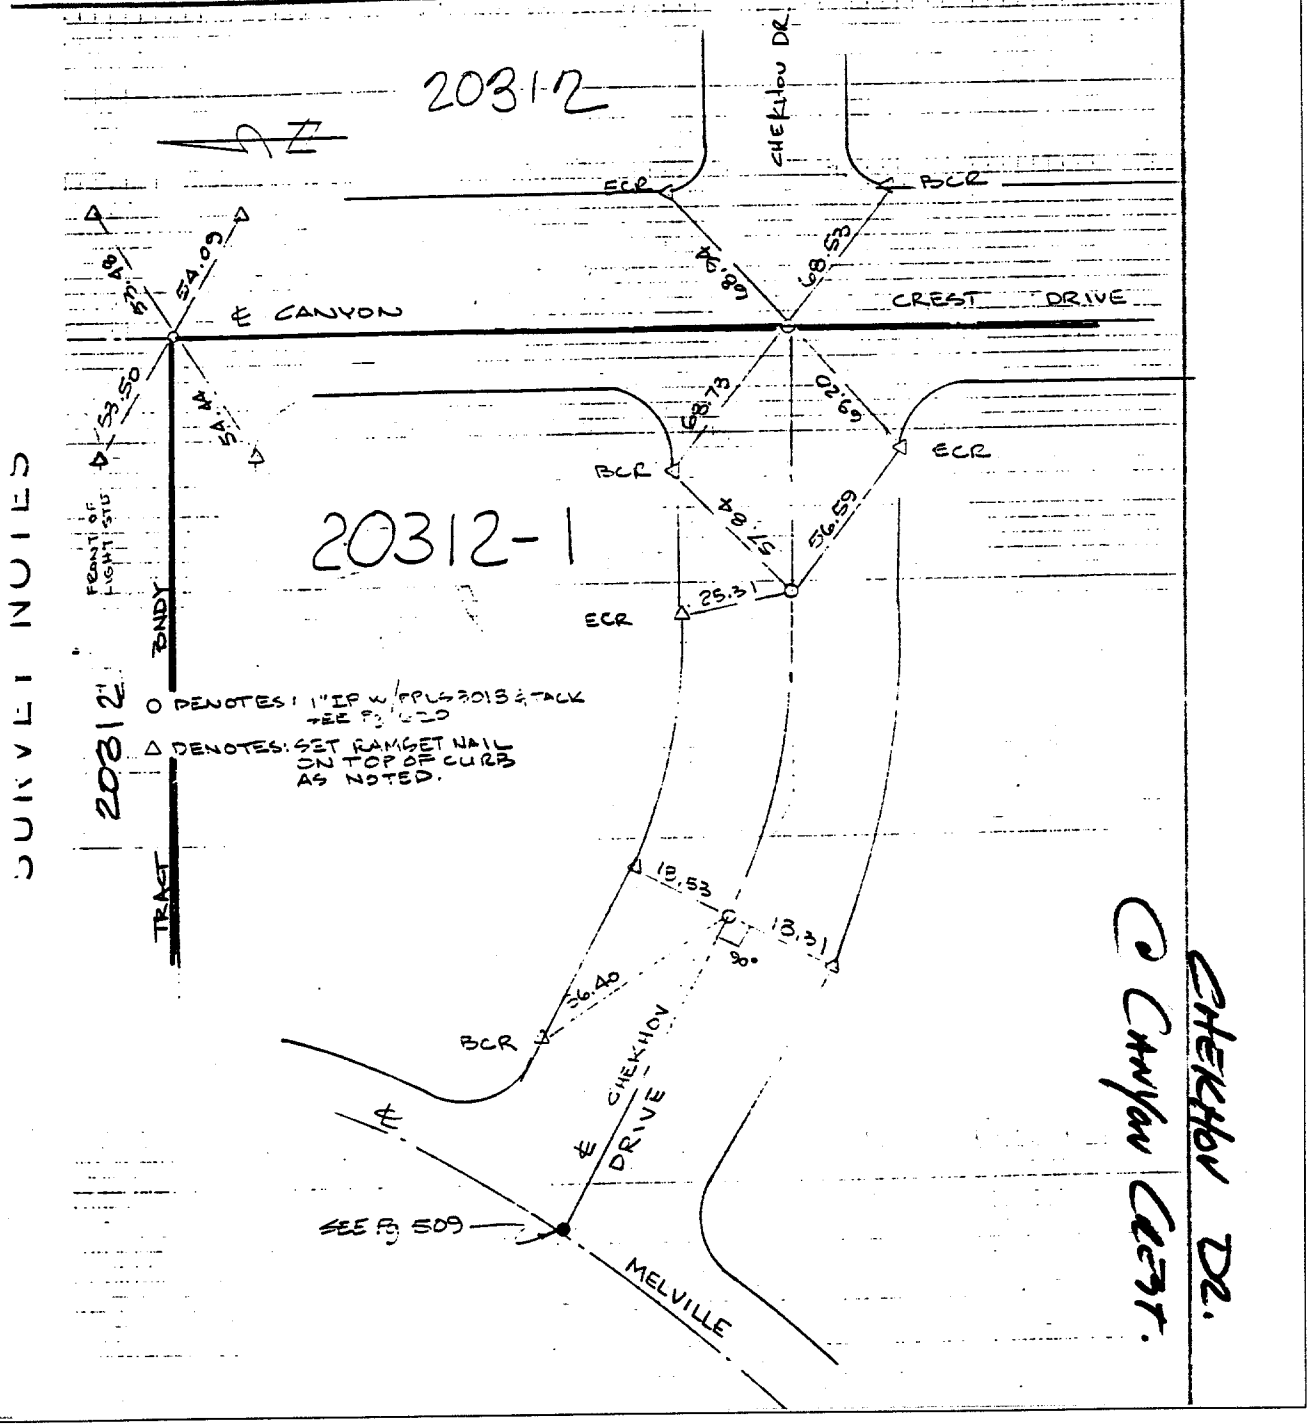

Street: CHEKHOV DR

X-Street: CANYON CREST

OFFICIAL USE ONLY

✕	FD. Ramset Nail on T/C
■	FD. "C" Nail on T/C
●	FD. LD. & TK. on T/C
○	Set LD. & TK. on T/C

Scale:	**OFFICIAL TIE PLAT**	
Date:	**CITY OF RIVERSIDE**	
Drawn by:	*These ties are for the purpose of perpetuating the found monumentation. No claim is made as to the relationship of the points or lines shown hereon to true boundary locations.*	Sheet 1 of 1
W.O.:		File No.:
F.B.:		