1338. TIF

SURVEY OF TR. 22241 Final Map DATE J.O. 76-355

PARTY CHIEF AND MEMBERS F.B. 1041 PAGE 181

H.S. NOTES CALC'D BY: CALC'S CHECKED BY: MAP NO.: WEATHER:

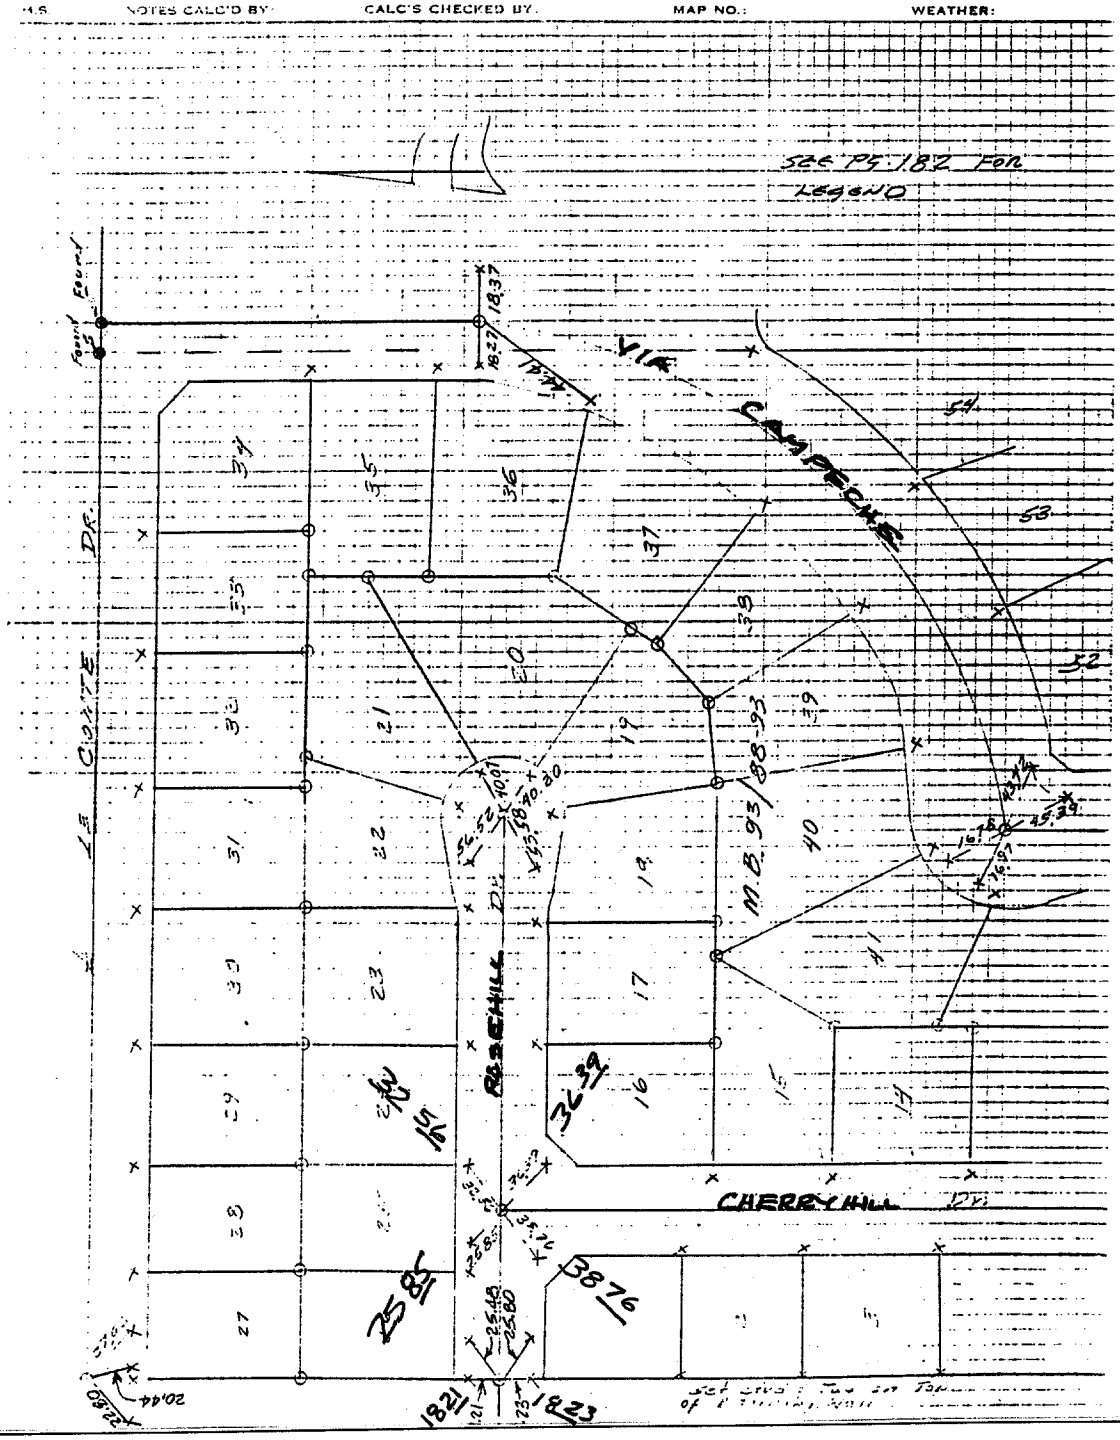

Street: CHERRY HILL X-Street: ROSEHILL VIA CAMPECHE

OFFICIAL USE ONLY

✕ FD. Ramset Nail on T/C ● FD. LD. & TK. on T/C

■ FD. "C" Nail on T/C ○ Set LD. & TK. on T/C

Scale:	**OFFICIAL TIE PLAT**	
Date:	**CITY OF RIVERSIDE**	
Drawn by:	*These ties are for the purpose of perpetuating the found monumentation. No claim is made as to the relationship of the points or lines shown hereon to true boundary locations.*	Sheet 1 of 1
W.O.:		File No.:
F.B.:		