SURVEY OF CENTERLINE TIES CITRUS GROVE SHEET 5 OF 5 SHEETS

FOR STERLING TR 19958-2 W.O.No. 10244 DATE APRIL 14 1988

SURVEY PARTY ELLIS KUHN REF. A.M.

SURVEY NOTES

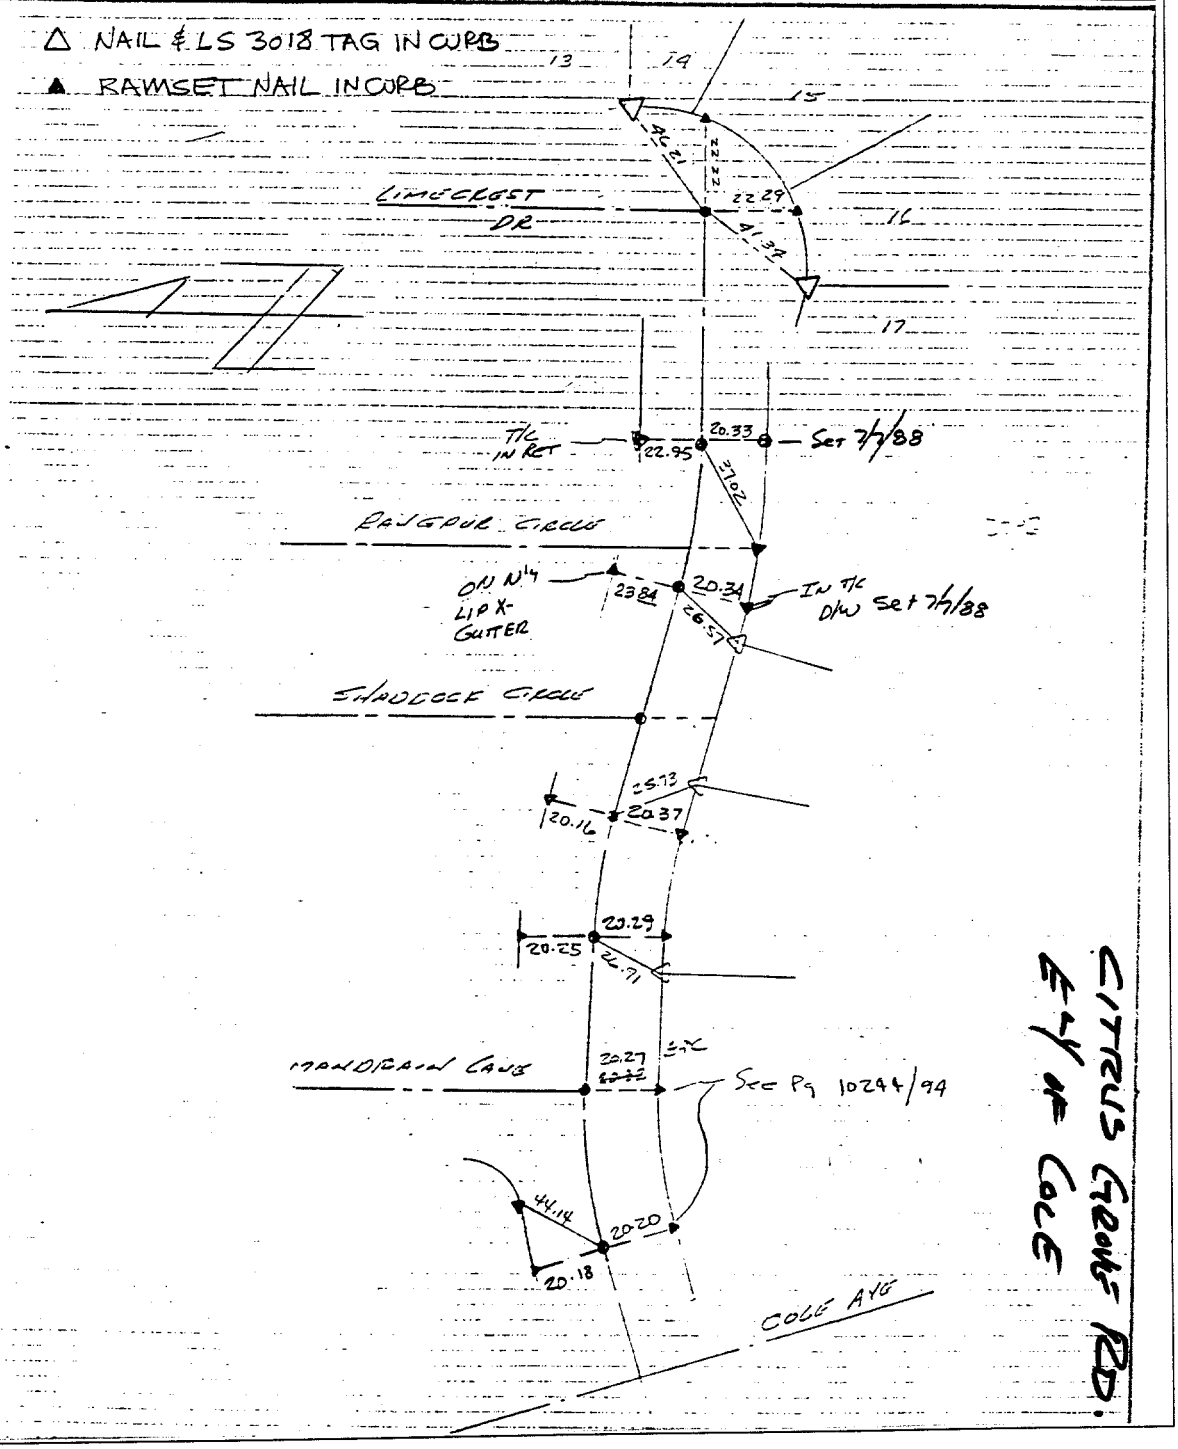

Street: CITRUS GROVE RD X-Street: E'LY COLE

OFFICIAL USE ONLY

1369.715

✕ FD. Ramset Nail on T/C ● FD. LD. & TK. on T/C

■ FD. "C" Nail on T/C ○ Set LD. & TK. on T/C

Scale:	**OFFICIAL TIE PLAT**	
Date:	**CITY OF RIVERSIDE**	
Drawn by:	*These ties are for the purpose of perpetuating the found monumentation. No claim is made as to the relationship of the points or lines shown hereon to true boundary locations.*	Sheet 1 of 1
W.O.:		File No.:
F.B.:		