13776.TIF

LEGEND :

- ○ SET SPIKE AND WASHER STAMPED "L.S. 4693"
- ● SET LEAD & BRASS TACK ON TOP OF CURB
- ■ INDICATES ℄ PROD W/ LEAD, TACK & TAG STAMPED "LS 4693" IN TOP OF CURB

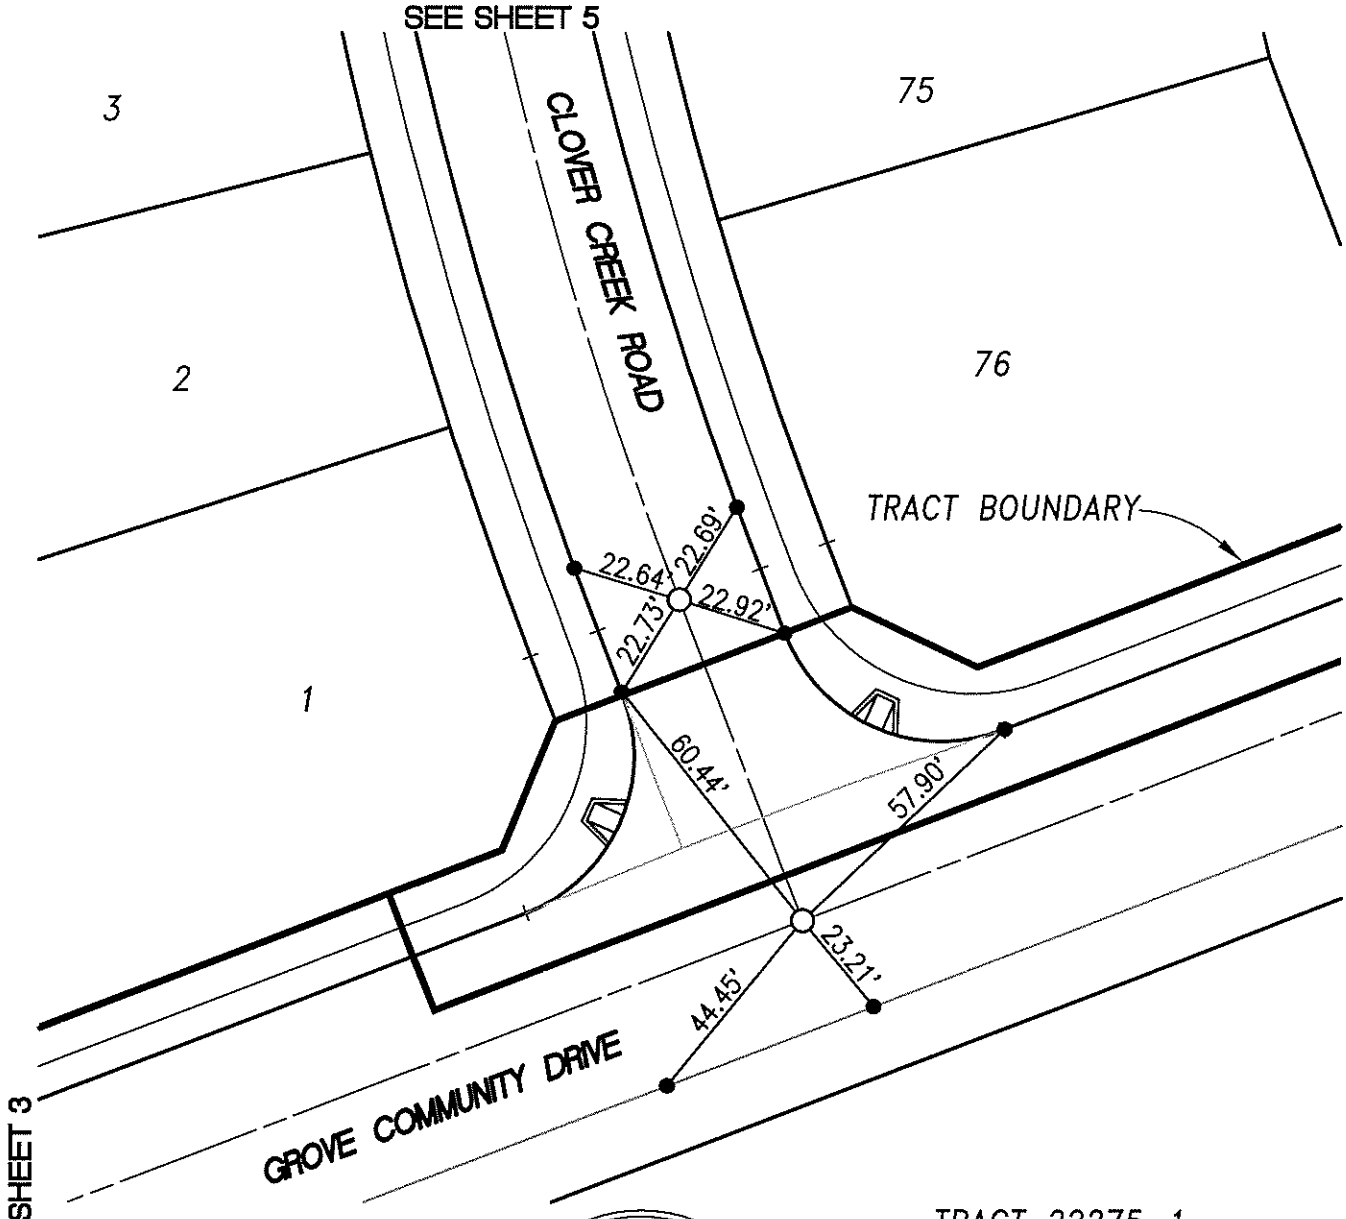

STREET: GROVE COMMUNITY DRIVE

X-STREET: CLOVER CREEK ROAD

PROFESSIONAL LAND SURVEYOR
GARY W. DOKICH
L.S. 4693
Exp. 9-30-11
STATE OF CALIFORNIA

GARY W. DOKICH
L.S. 4693 EXP. 9-30-11

SCALE: 1"=40'	OFFICIAL TIE PLAT CITY OF RIVERSIDE	NORTH
DATE: 12/22/10		
DRAWN BY: TC		
MDS CONSULTING	TRACT 30717	SHEET 4 OF 16
F.B.:		FILE NO.:

I:\CENTIES\TR 30717\30717-04.dwg 12/22/10