SWING TIES

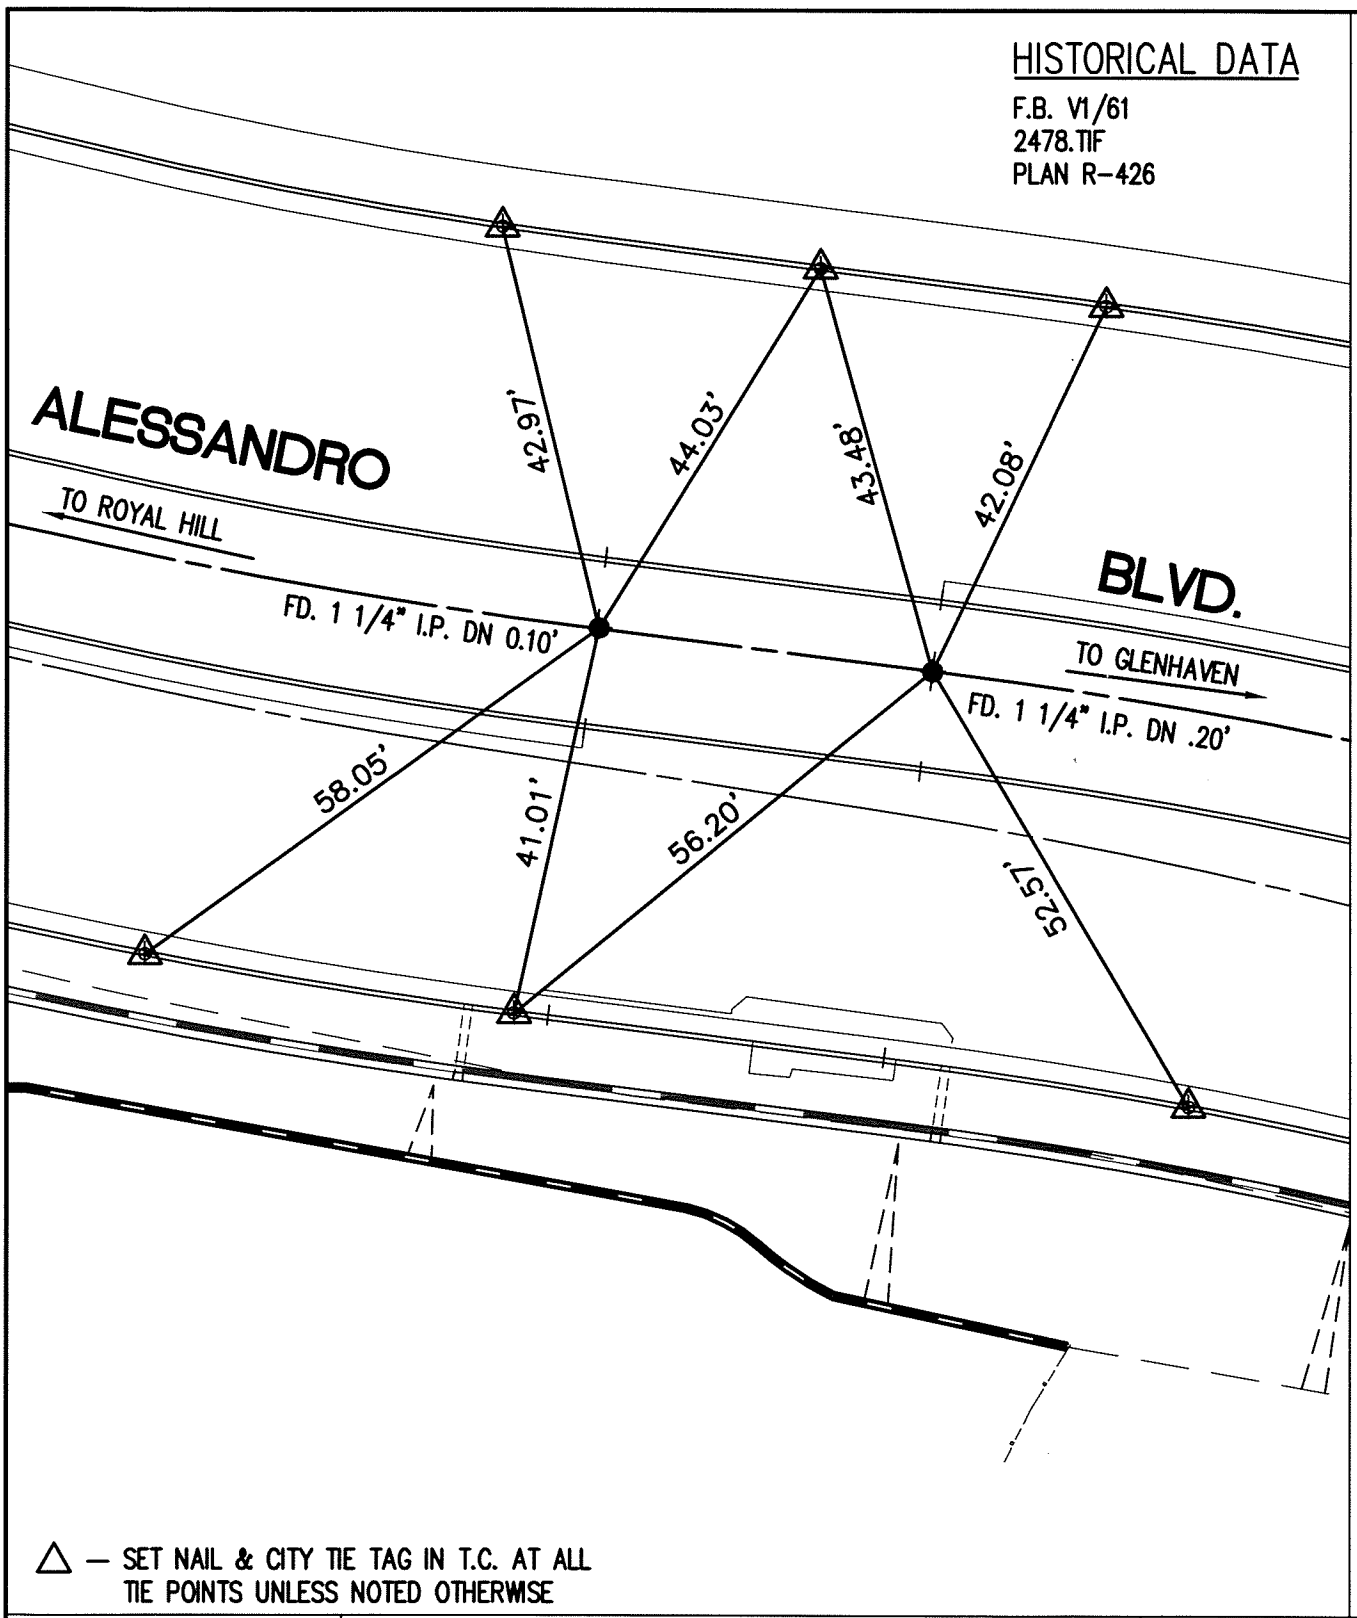

STREET: ALESSANDRO BLVD. X-STREET: BC & EC N'LY ROYAL HILL

OFFICIAL USE ONLY

13868.TIF

△ — SET NAIL & CITY TIE TAG IN T.C. AT ALL TIE POINTS UNLESS NOTED OTHERWISE

SCALE: 1"=20'	**OFFICIAL TIE PLAT**	N W E S
DATE: 2/2011	**CITY OF RIVERSIDE**	
DRAWN BY: B DURENTE	THESE TIES ARE FOR THE PURPOSE OF PERPETUATING THE FOUND MONUMENTATION. NO CLAIM IS MADE AS THE RELATIONSHIP OF THE POINTS OR LINES SHOWN HEREON TO TRUE BOUNDARY LOCATIONS	
F.B.: SEE HISTORICAL DATA		SHEET 1 OF 1
SEC: T.2 S.,R.5 W		