13871.TIF

STREET: MAPLEWOOD PLACE X-STREET: BC

OFFICIAL USE ONLY

HISTORICAL DATA
11039.TIF
SWING TIES

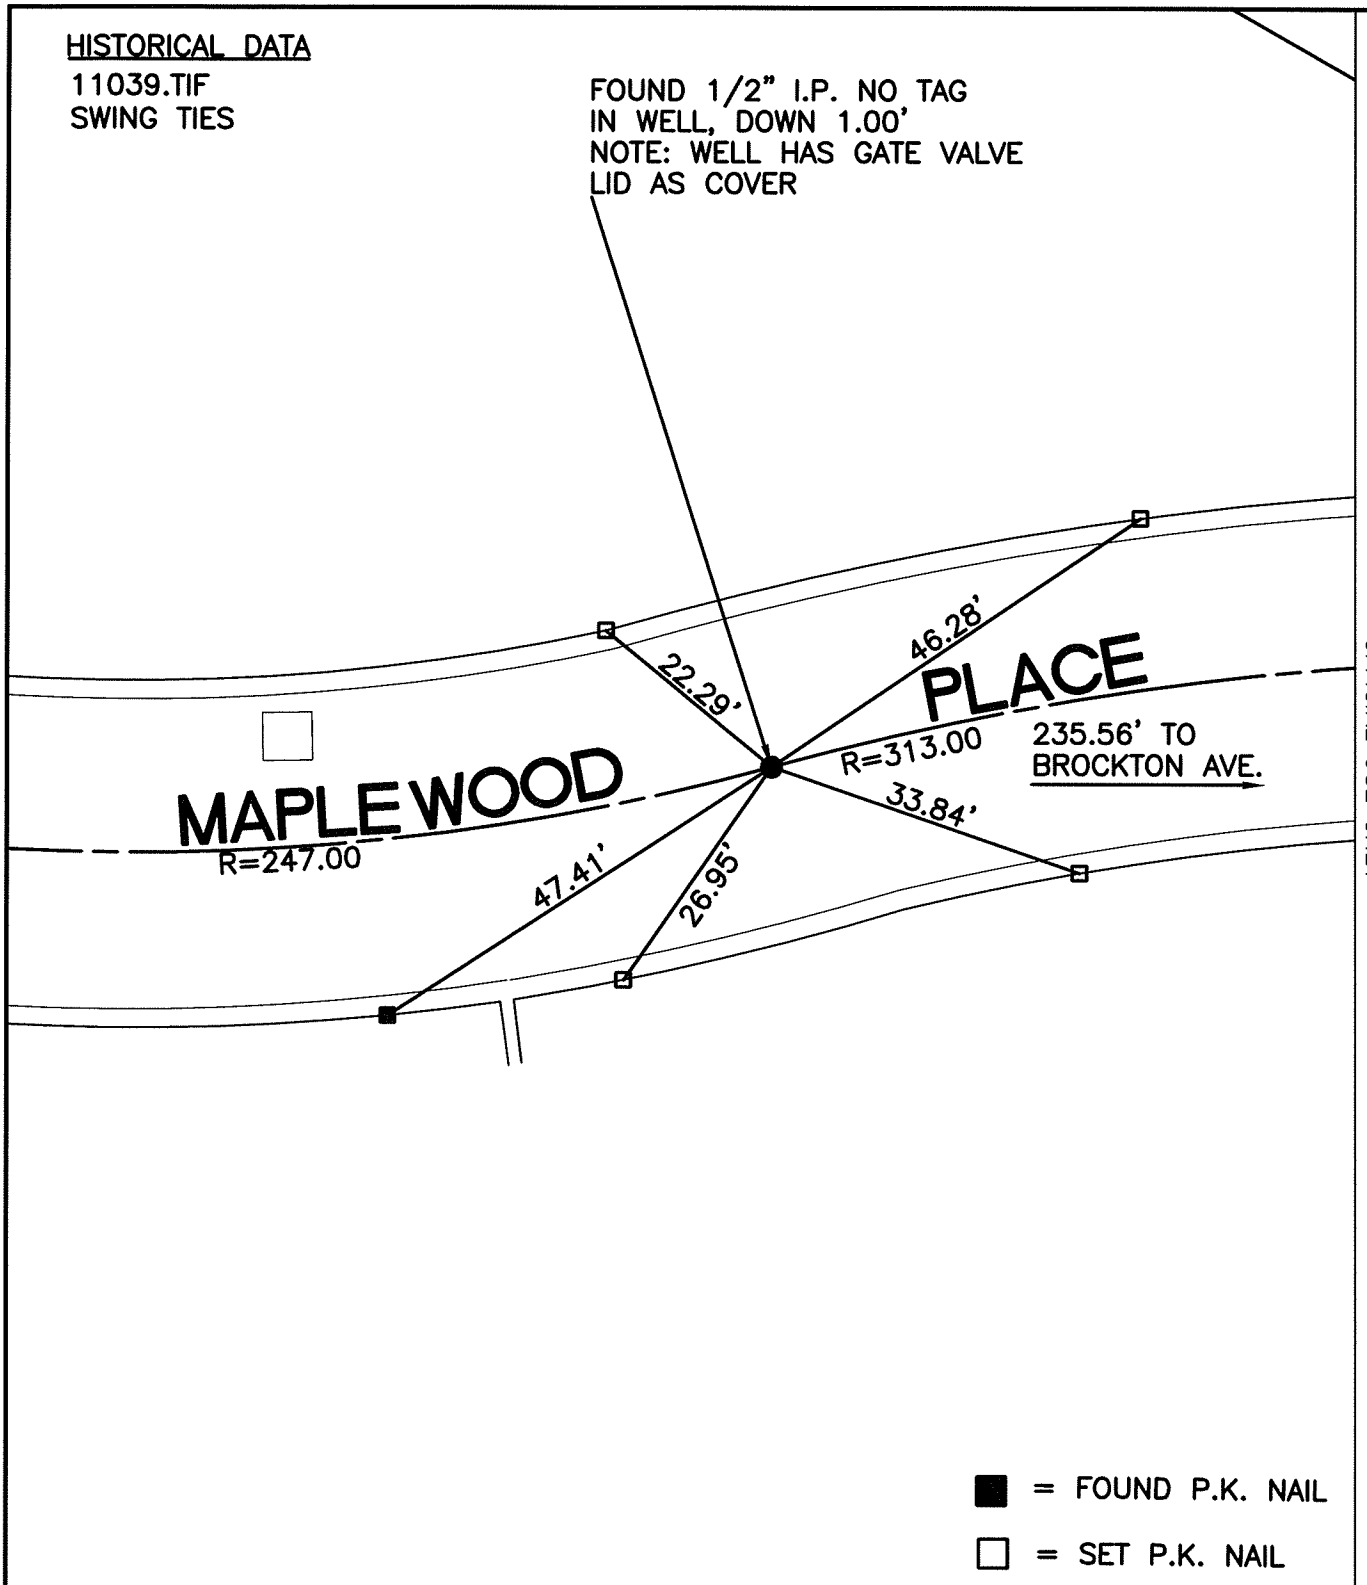

SCALE: 1"=20'	**OFFICIAL TIE PLAT** **CITY OF RIVERSIDE**	N W E S
DATE: 05/10/2011		
DRAWN BY: B DURENTE	THESE TIES ARE FOR THE PURPOSE OF PERPETUATING THE FOUND MONUMENTATION. NO CLAIM IS MADE AS THE RELATIONSHIP OF THE POINTS OR LINES SHOWN HEREON TO TRUE BOUNDARY LOCATIONS	
F.B.: SEE HISTORICAL DATA		SHEET 1 OF 1
SEC: 27 T.2 S.,R.5 W		