SWING TIES

REF: JFD TIES FB 1014/36
4747.TIF

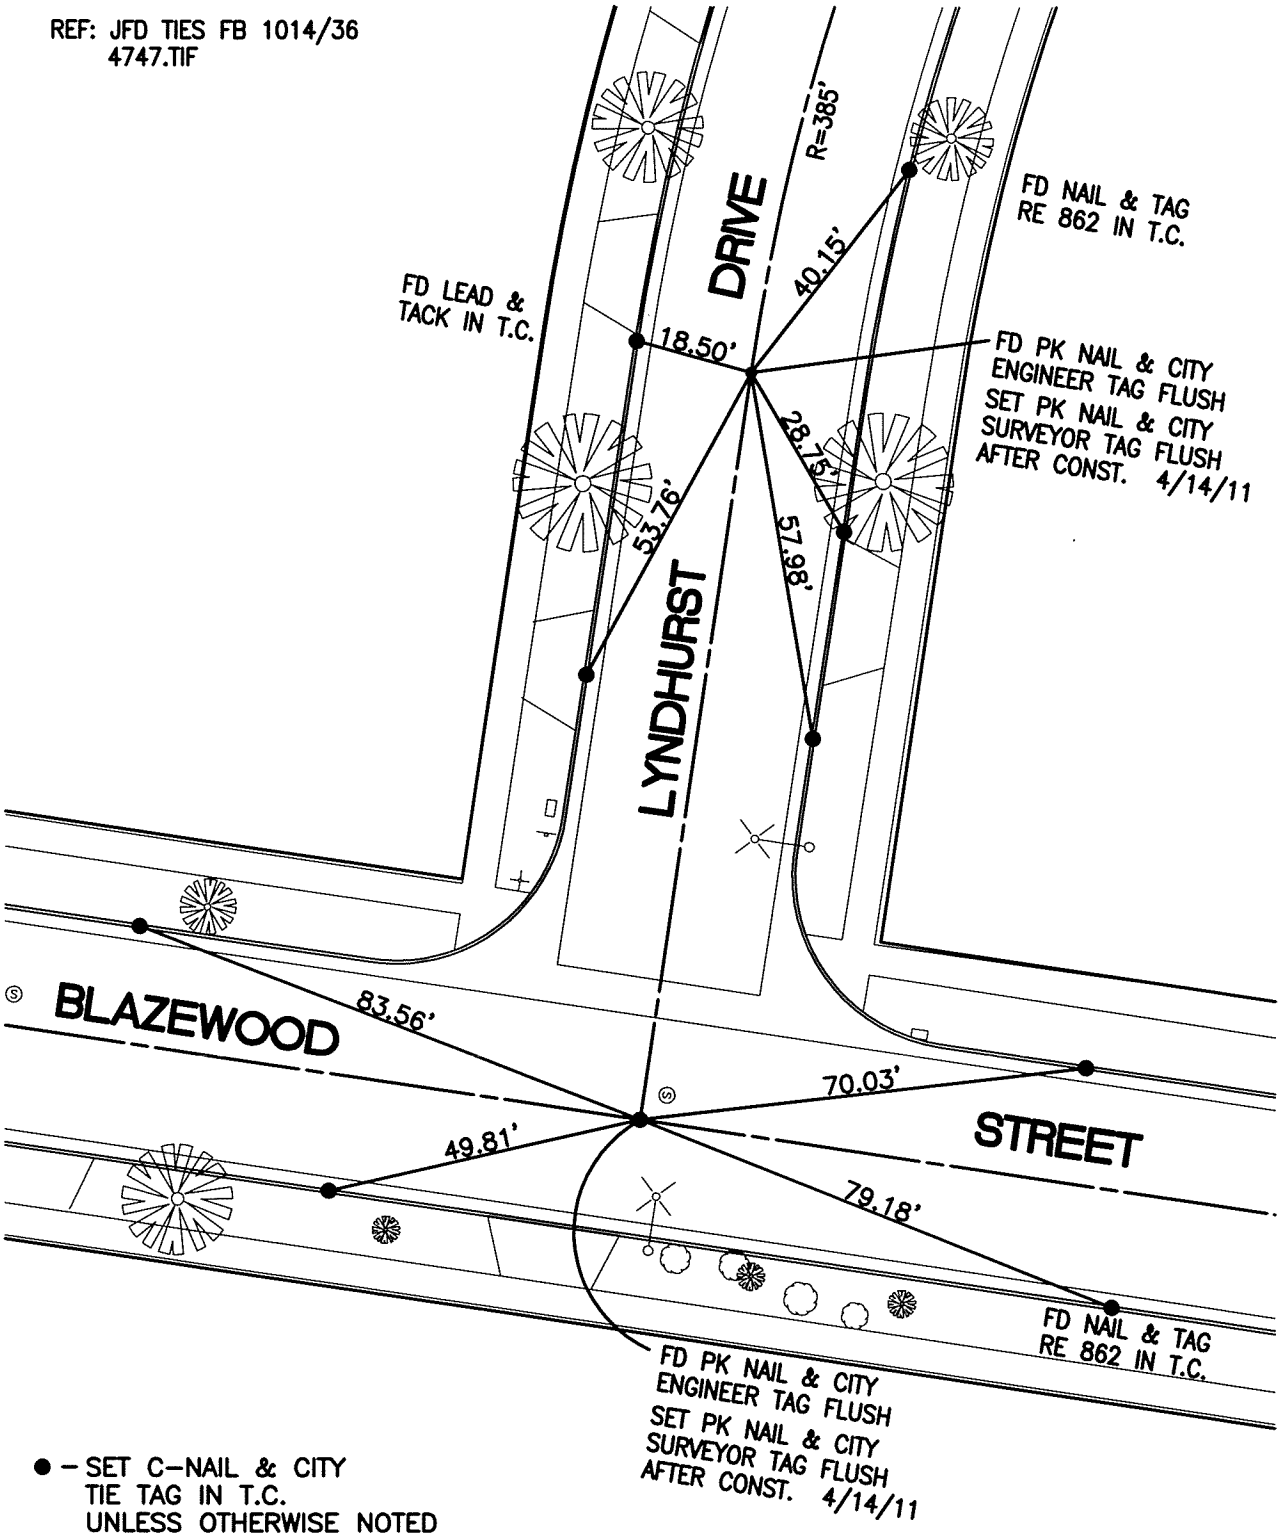

● – SET C–NAIL & CITY
TIE TAG IN T.C.
UNLESS OTHERWISE NOTED

13883.TIF

STREET: LYNDHURST DRIVE X–STREET: BLAZEWOOD STREET

OFFICIAL USE ONLY

SCALE: 1"=30'	**OFFICIAL TIE PLAT** **CITY OF RIVERSIDE**	N W E S
DATE: 4/16/11		
DRAWN BY: CURT	THESE TIES ARE FOR THE PURPOSE OF PERPETUATING THE FOUND MONUMENTATION. NO CLAIM IS MADE AS THE RELATIONSHIP OF THE POINTS OR LINES SHOWN HEREON TO TRUE BOUNDARY LOCATIONS	
F.B.:		SHEET 1 OF 1
SEC: 1, T2.S., R.4 W		