13890.TIF

STREET: CLIFFSIDE DRIVE

X-STREET: TRCT BNDRY & E.C.

OFFICIAL USE ONLY

HISTORICAL DATA

M.B. 30/43
CRFB 620/18
1404.TIF
SWING TIES

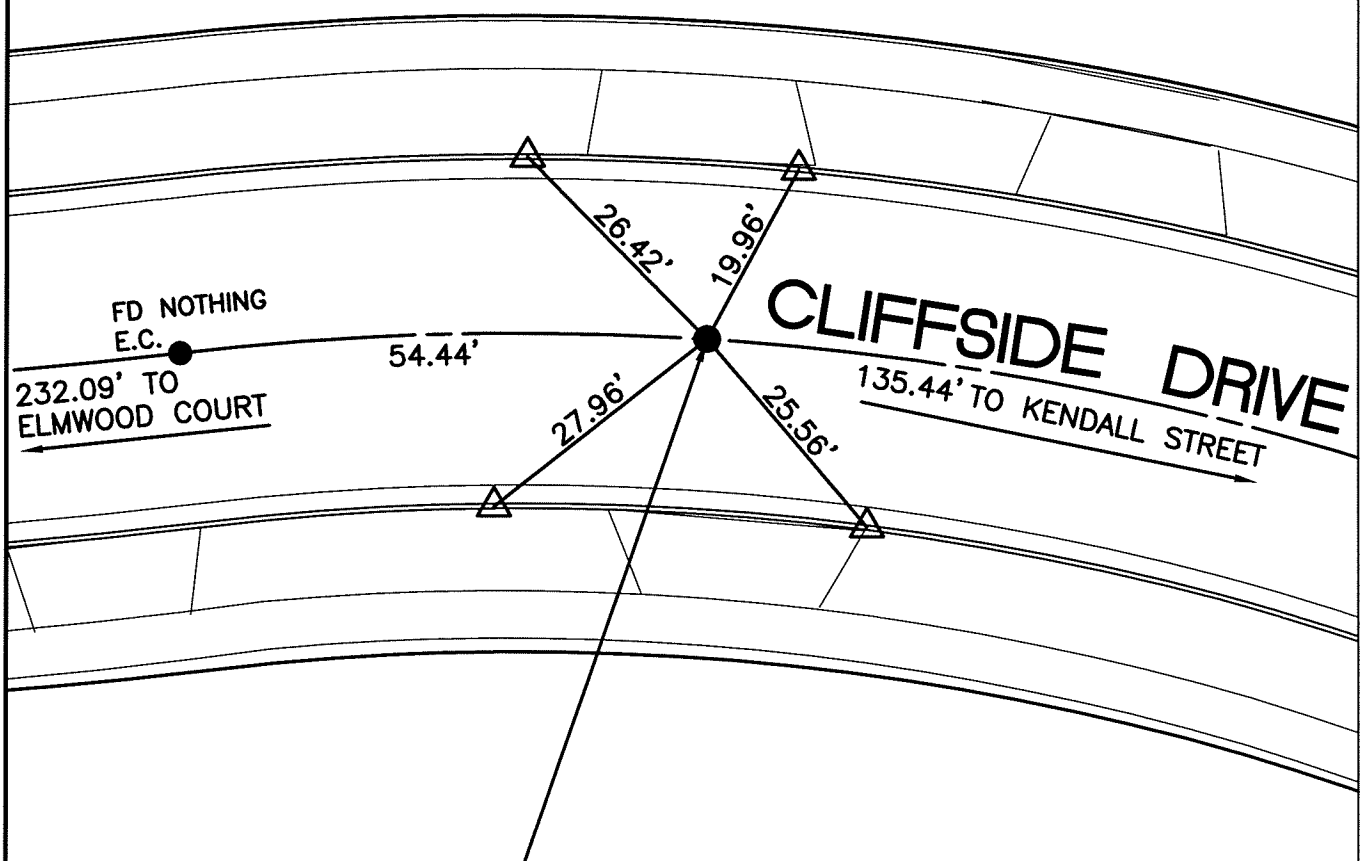

FD 60D SPIKE DN 0.20'
TRACT BOUNDARY

SET NAIL & CITY TIE TAG IN T.C.
@ ALL TIE POINTS UNLESS
OTHERWISE NOTED

SCALE: 1"=20'	**OFFICIAL TIE PLAT** **CITY OF RIVERSIDE**	N W E S
DATE: 02/09/2009		
DRAWN BY: BDURENTE	THESE TIES ARE FOR THE PURPOSE OF PERPETUATING THE FOUND MONUMENTATION. NO CLAIM IS MADE AS THE RELATIONSHIP OF THE POINTS OR LINES SHOWN HEREON TO TRUE BOUNDARY LOCATIONS	
F.B.: SEE HISTORICAL DATA		SHEET 1 OF 1
SEC: 27 T.2 S.,R.5 W		