13897.TIF

STREET: ELMWOOD COURT

X-STREET: BARRINGTON COURT

OFFICIAL USE ONLY

HISTORICAL DATA
CRFB 620/17
1405.TIF
CRFB 620/17
1405.TIF

SET NAIL & CITY TIE TAG IN T.C. ⊙ ALL TIE POINTS UNLESS NOTED OTHERWISE

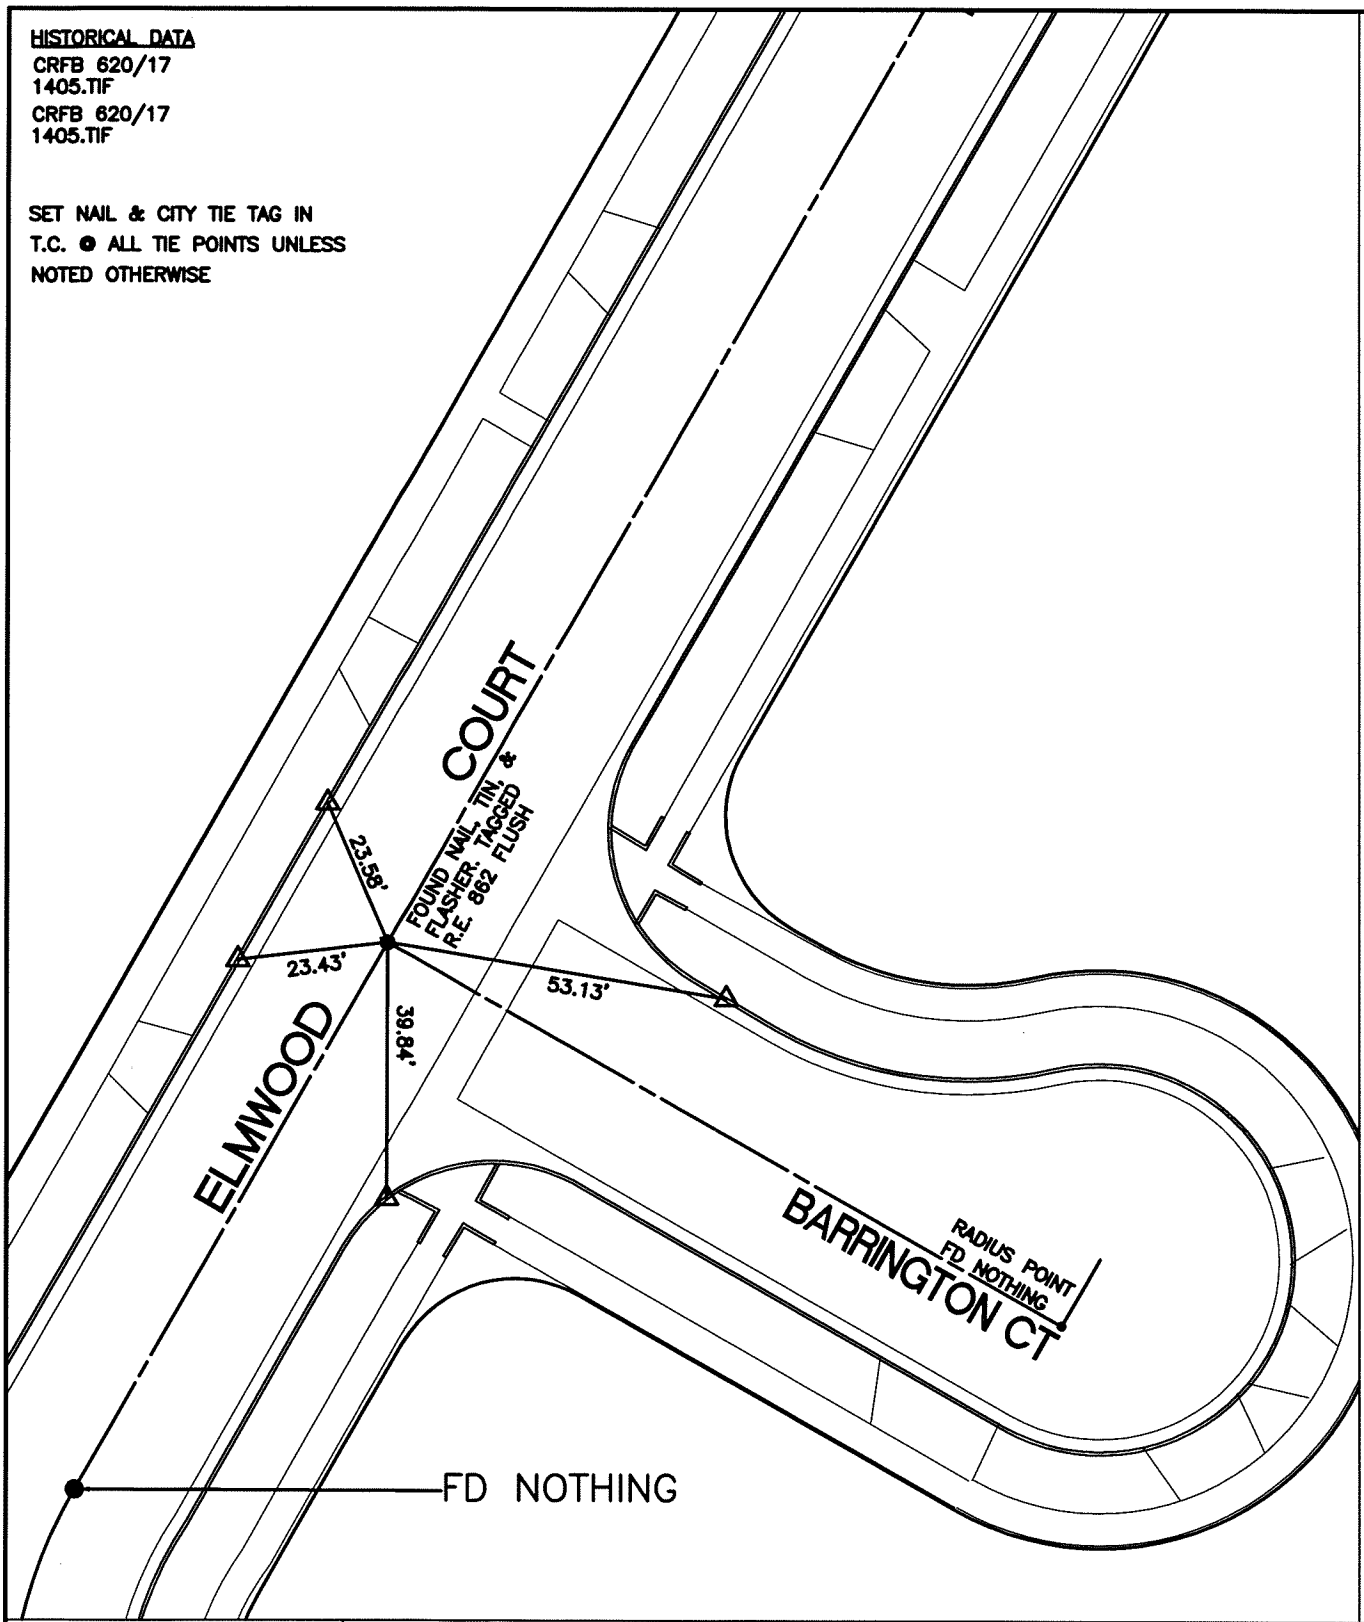

SCALE: 1"=30'	**OFFICIAL TIE PLAT** **CITY OF RIVERSIDE**	N W E S
DATE: 02/09/2009		
DRAWN BY: B DURENTE	THESE TIES ARE FOR THE PURPOSE OF PERPETUATING THE FOUND MONUMENTATION. NO CLAIM IS MADE AS THE RELATIONSHIP OF THE POINTS OR LINES SHOWN HEREON TO TRUE BOUNDARY LOCATIONS	
F.B.: SEE HISTORICAL DATA		SHEET 1 OF 1
SEC: 27 T.2 S.,R.5 W		