TR 32772-1

MB 416/51-56

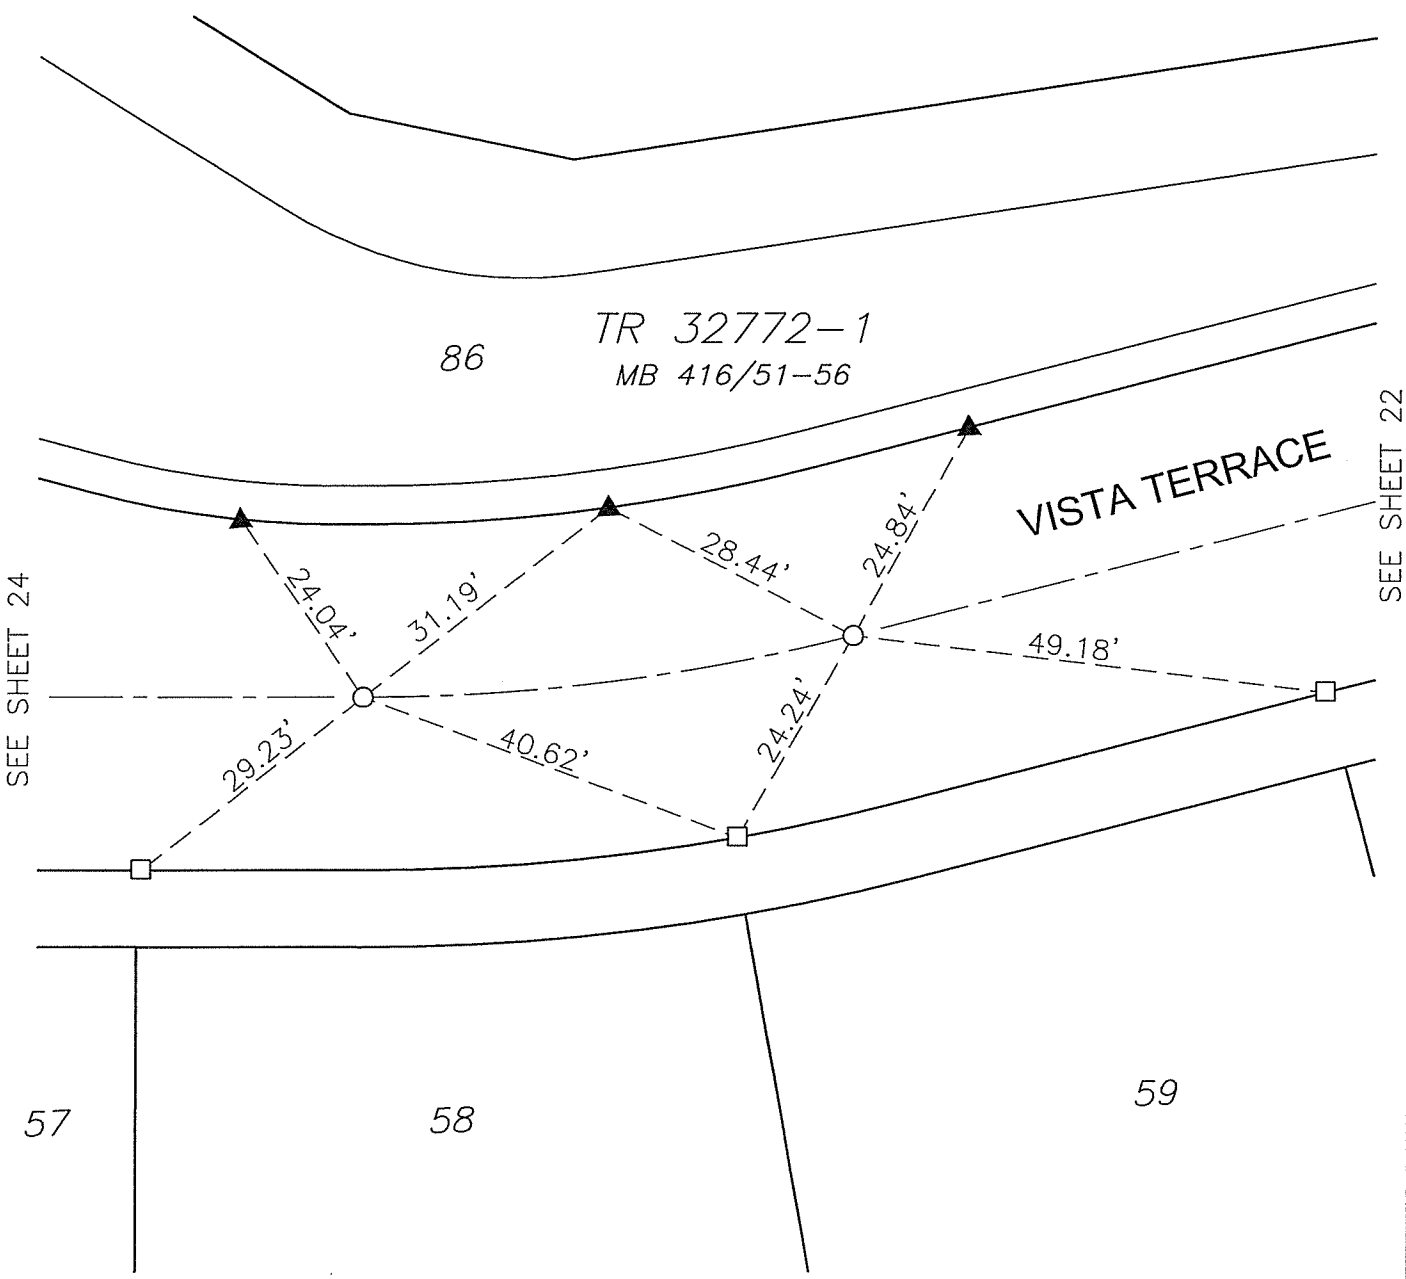

SURVEYORS' NOTE

▲ – INDICATES SET NAIL IN TC

□ – INDICATES SET NAIL AND "LS 5022" TAG FLUSH

○ – INDICATES SET 1/2" SPIKE AND "LS 5022" TAG, FLUSH

STREET VISTA TERRACE X-STREET E.C.+BC S.E. OF KNUCKLE

OFFICE USE ONLY

SCALE: 1" = 20	--- OFFICIAL TIE PLAT ---	SHEET
DATE: 06-09-11	CITY OF RIVERSIDE	23
DR. BY: AAP	PREPARED BY: PSOMAS	OF 27 SHEETS
4RIV250100	2010 Iowa Avenue #101 Riverside, California 92507 (951) 787-8421 www.psomas.com	