TR 32772-2

MB 416/57-61

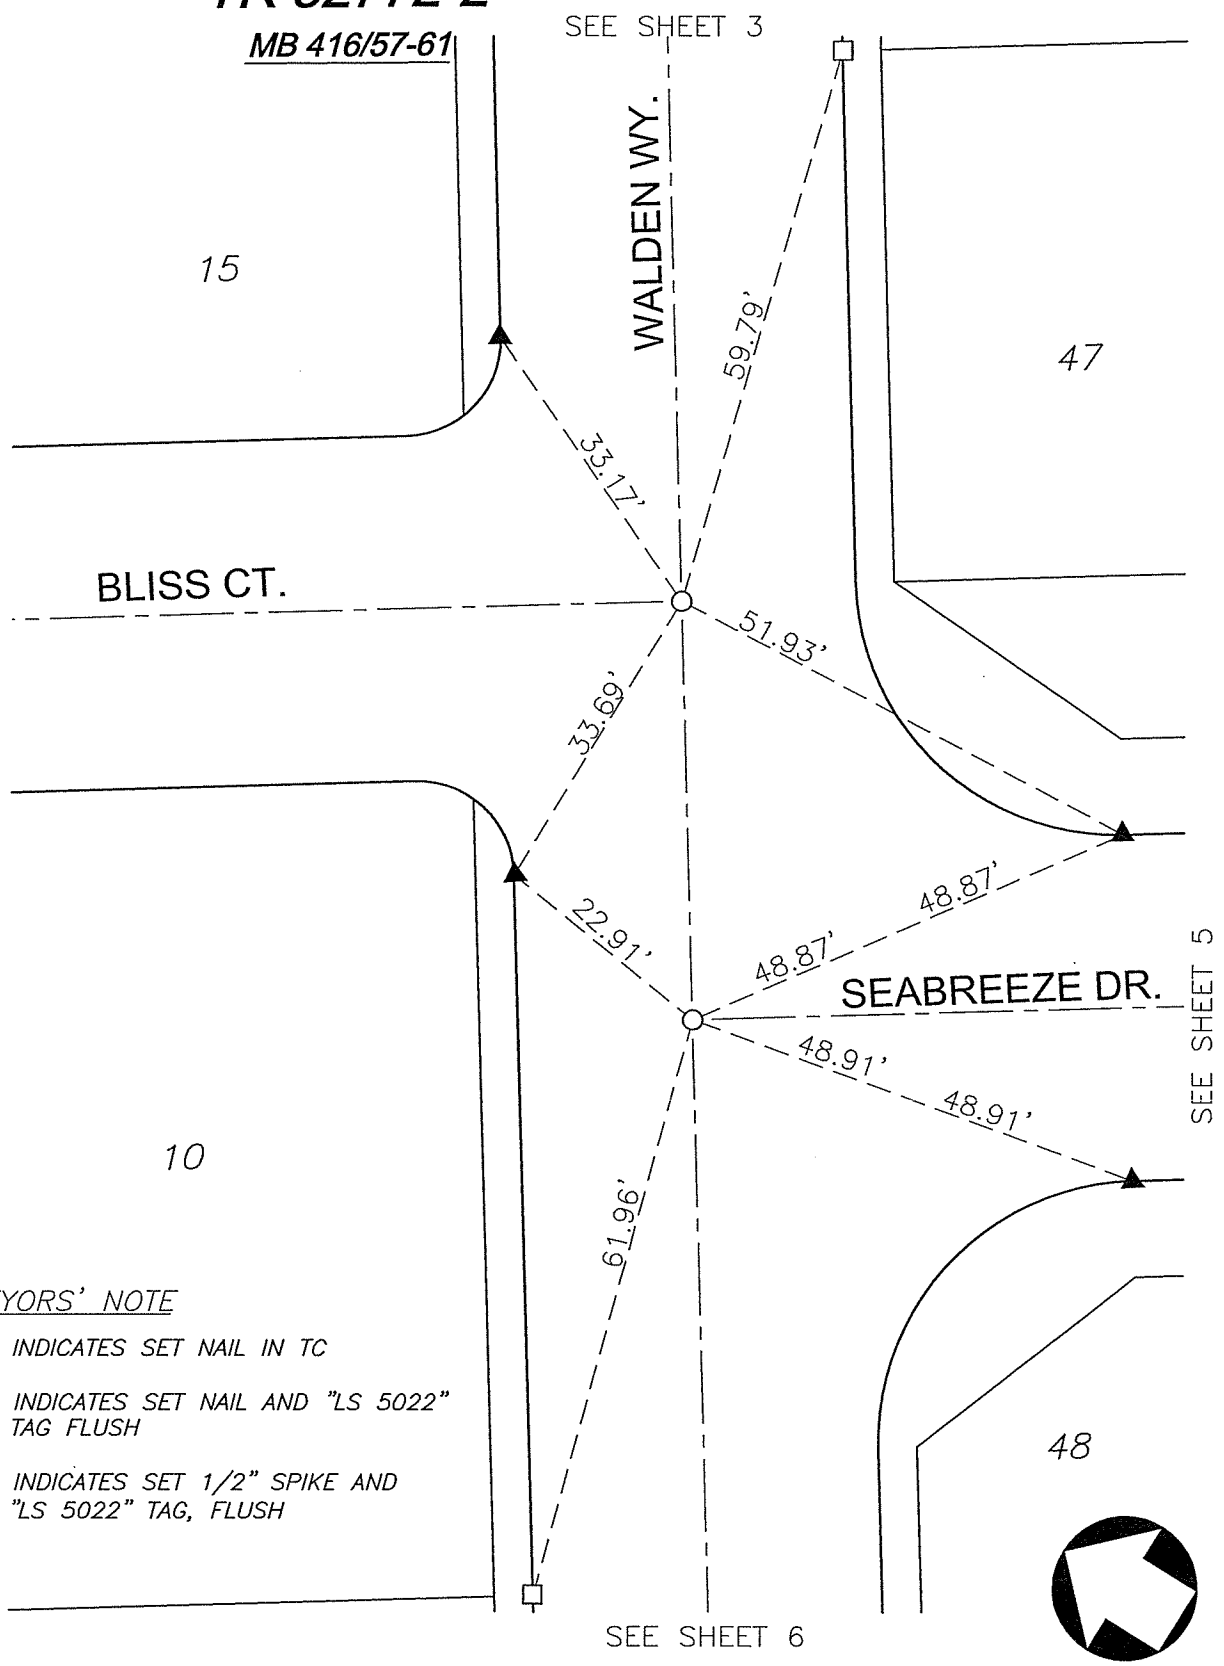

STREET SEABREEZE DR./WALDEN WY. X-STREET BLISS CT.

OFFICE USE ONLY

SURVEYORS' NOTE

▲ – INDICATES SET NAIL IN TC

□ – INDICATES SET NAIL AND "LS 5022" TAG FLUSH

○ – INDICATES SET 1/2" SPIKE AND "LS 5022" TAG, FLUSH

SCALE: 1" = 20	--- OFFICIAL TIE PLAT --- CITY OF RIVERSIDE	SHEET 4 OF 7 SHEETS
DATE: 06-09-11		
DR. BY: AAP	PREPARED BY: PSOMAS	
4RIV250100	2010 Iowa Avenue #101 Riverside, California 92507 (951) 787-8421 www.psomas.com	