PARCEL MAP NO. 30485

P.M.B. 217/45-47

1396S.TIF

LEGEND

O = SET SPINDLE & WASHER – LS 7727, FLUSH

▲ = SET 1" PIPE WITH PLASTIC CAP – LS 7727

STREET COLUMBIA AVE X-STREET E.C.S. OF PALMYRITA AVE

OFFICE USE ONLY

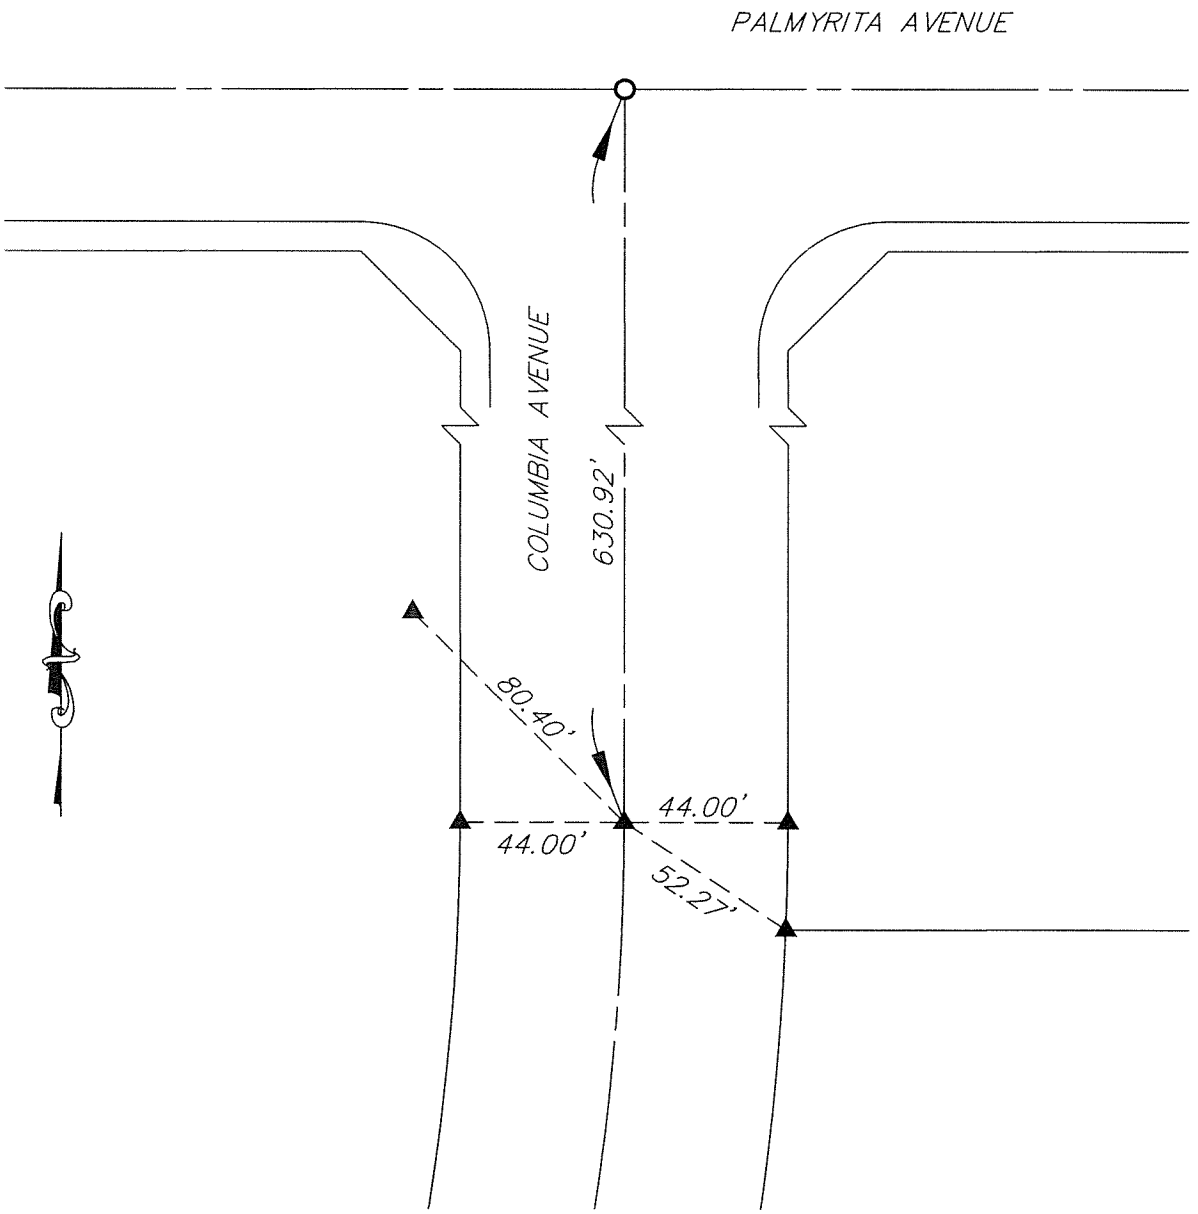

SCALE: 1" = 50'	- OFFICIAL TIE PLAT -	SHEET
DATE: NOV. 29, 2011	CITY OF RIVERSIDE	
DRAWN BY: EVS	PREPARED BY:	2
CHECKED BY: BDG	AEC	
JOB NO. 11-06	COPYRIGHT © 2011 ARROW ENGINEERING COMPANY	OF 3 SHEETS

ARROW ENGINEERING
42138 TENTH STREET WEST
LANCASTER, CA 93534
PHONE: (661) 949-2525