1403. TIF

Y OF CLIFFSIDE DRIVE & KENDALL ST. INDEX _____ PAGE _____

YED BY STEPHENS LOPEZ DATE

- INDICATES P.K. NAIL AND CITY ENGR. TAG. SET PER TIES C.R.F.B. 620/18

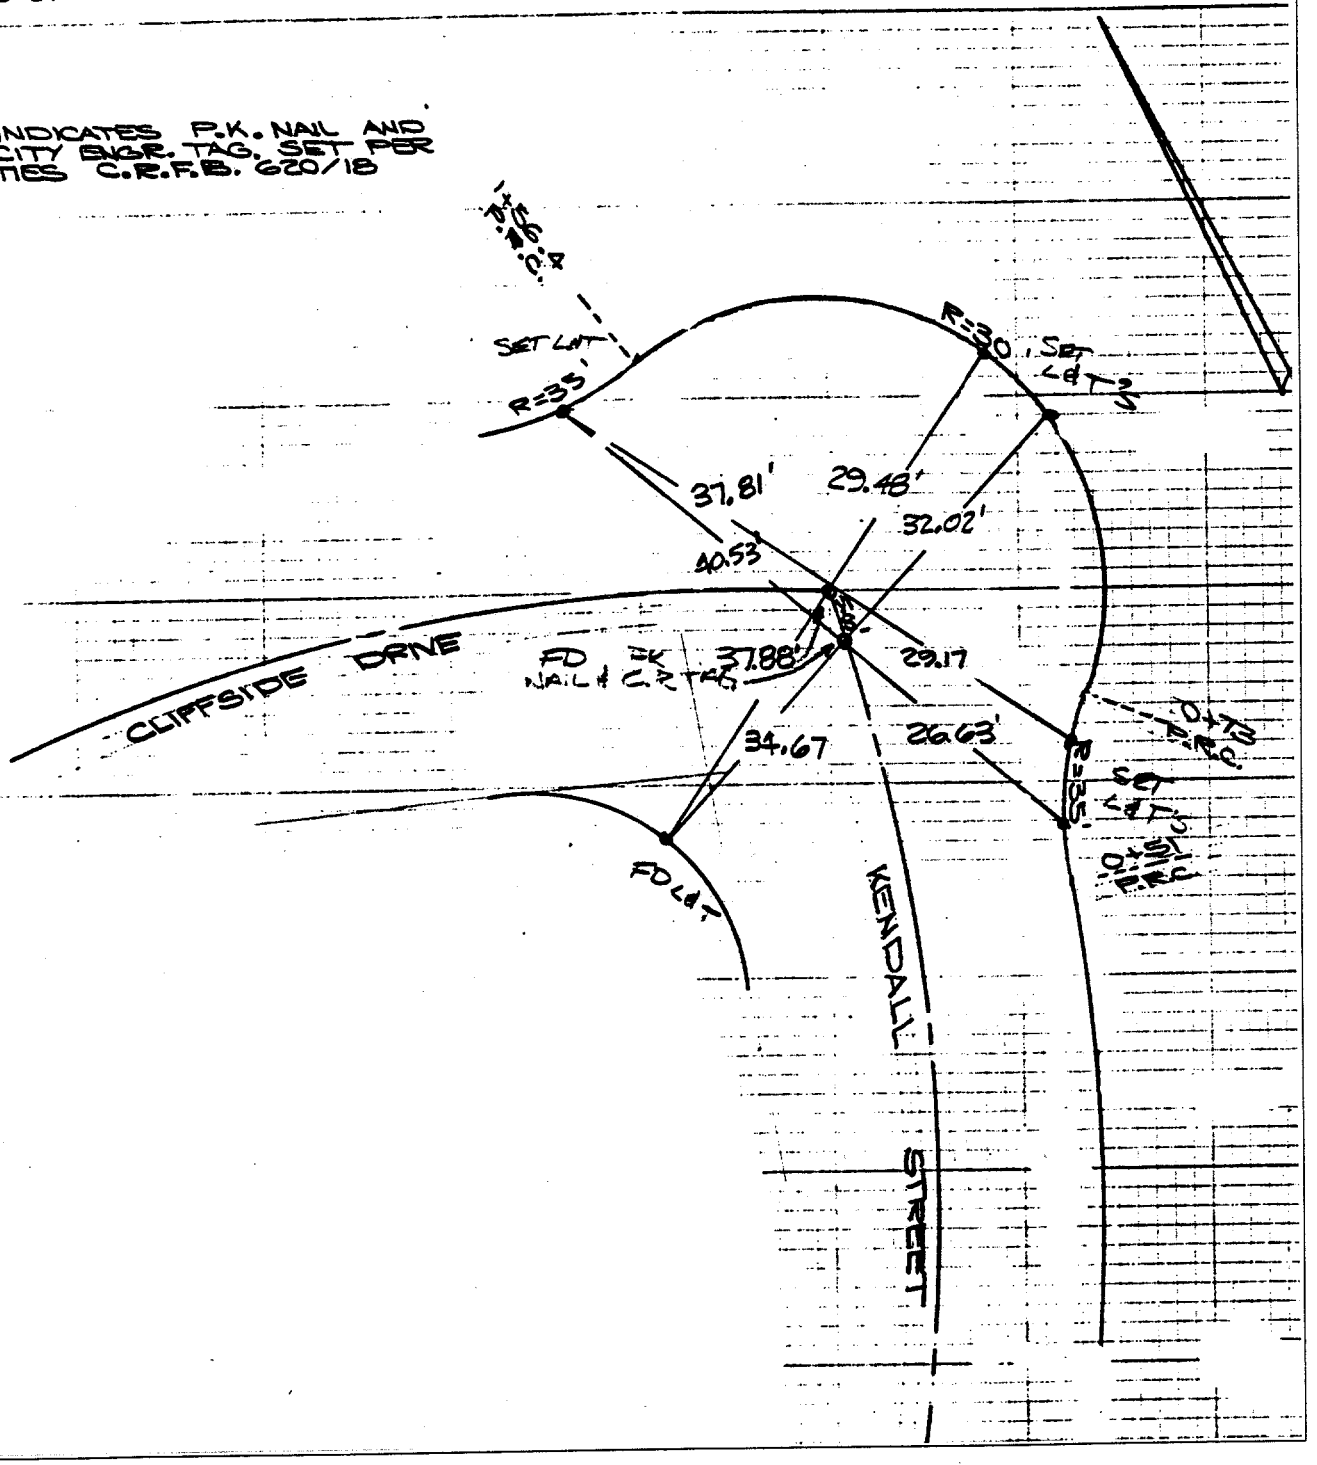

Street: CLIFFSIDE DR

X-Street: KENDALL ST

OFFICIAL USE ONLY

✕ FD. Ramset Nail on T/C

■ FD. "C" Nail on T/C

● FD. LD. & TK. on T/C

○ Set LD. & TK. on T/C

Scale:	**OFFICIAL TIE PLAT**	
Date:	**CITY OF RIVERSIDE**	
Drawn by:	*These ties are for the purpose of perpetuating the found monumentation. No claim is made as to the relationship of the points or lines shown hereon to true boundary locations.*	Sheet 1 of 1
W.O.:		File No.:
F.B.:		