SWING TIES

14057.TIF

STREET: GRAMERCY PLACE

X-STREET: TRACT BDY ELY OF HEDRICK

OFFICIAL USE ONLY

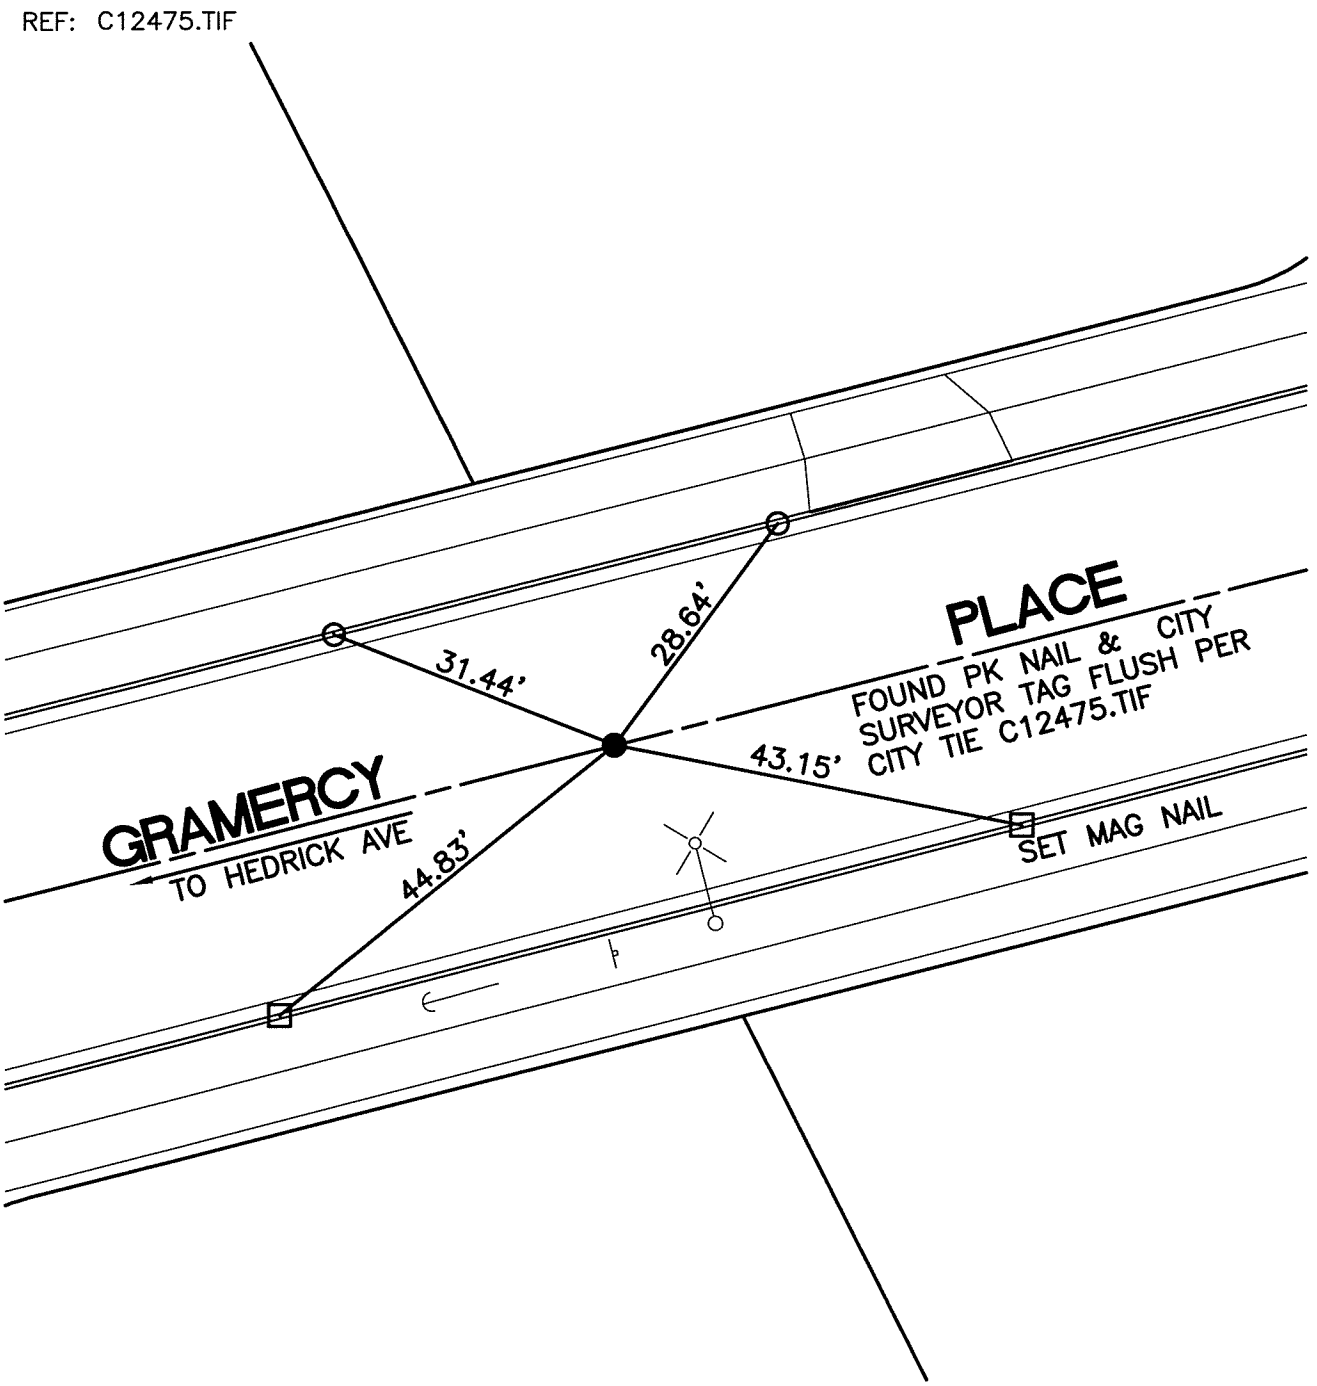

○ – FD NAIL & CITY TIE TAG IN T.C.
□ – FD PK NAIL IN T.C.

SCALE: 1"=20'	**OFFICIAL TIE PLAT**	N W E S
DATE: 8/27/12	**CITY OF RIVERSIDE**	
DRAWN BY: CURT	THESE TIES ARE FOR THE PURPOSE OF PERPETUATING THE FOUND MONUMENTATION. NO CLAIM IS MADE AS THE RELATIONSHIP OF THE POINTS OR LINES SHOWN HEREON TO TRUE BOUNDARY LOCATIONS	
F.B.:		SHEET 1 OF 1
SEC: 2 T.3S., R.6W.		