BY _____ DATE SEPT. 92 CLIENT BERGUM CONSTRUCTION SHEET NO. 6 OF 7

CHECKED _____ DATE _____ JOB TRACT 25486-1 JOB NO. 4067

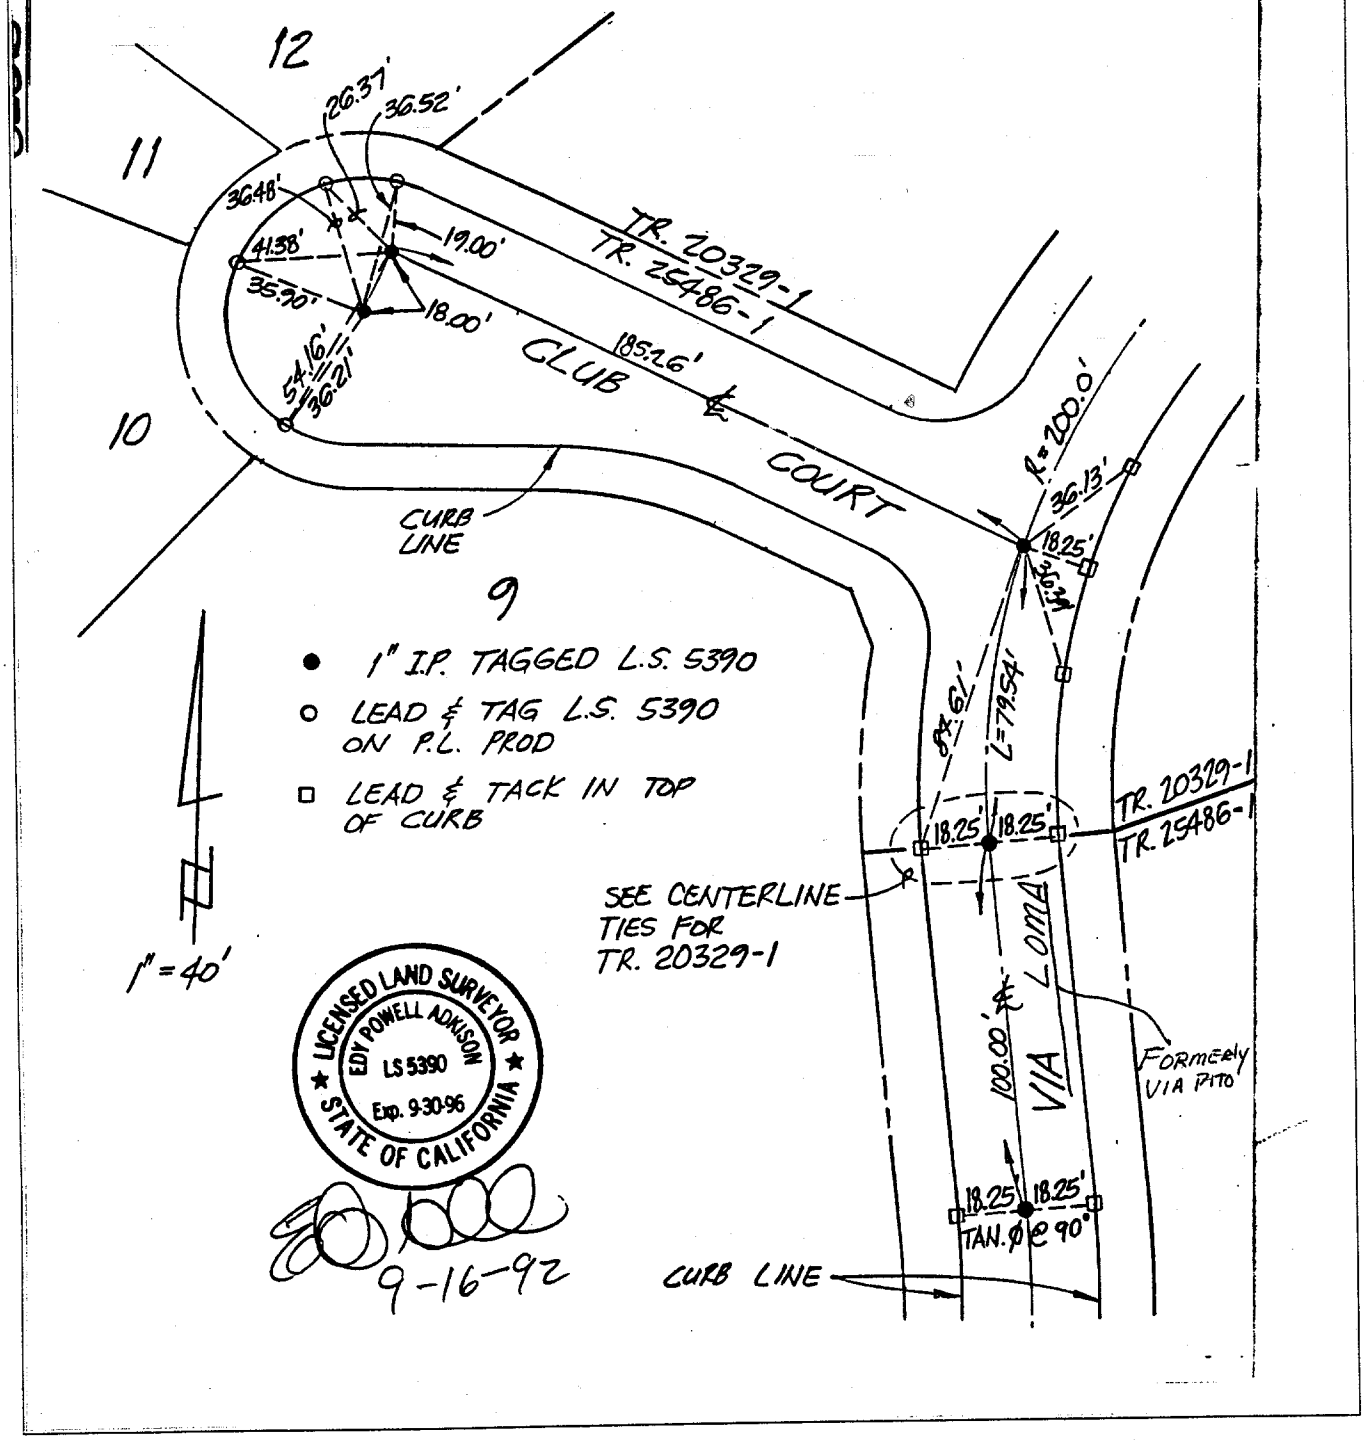

Street: CLUB COURT 1413.T1F

X-Street: VIA LOMA (FORMERLY VIA PITO)

OFFICIAL USE ONLY

× FD. Ramset Nail on T/C
■ FD. "C" Nail on T/C
● FD. LD. & TK. on T/C
○ Set LD. & TK. on T/C

Scale:	**OFFICIAL TIE PLAT**	
Date:	**CITY OF RIVERSIDE**	
Drawn by:	*These ties are for the purpose of perpetuating the found monumentation. No claim is made as to the relationship of the points or lines shown hereon to true boundary locations.*	Sheet 1 of 1
W.O.:		File No.:
F.B.:		