1416.TIF

Street: JURUPA AVE

X-Street: COBB ST.

OFFICIAL USE ONLY

SURVEY OF TIE 18653 FINAL MONS & ETTES 3/3/87 79-83

PARTY NO. AND MEMBERS JARDINE DIAZ SA OAKLEY F.B. 1031 PAGE 213

M.S. NOTES CALC'D BY CALC'S CHECKED BY MAP NO WEATHER

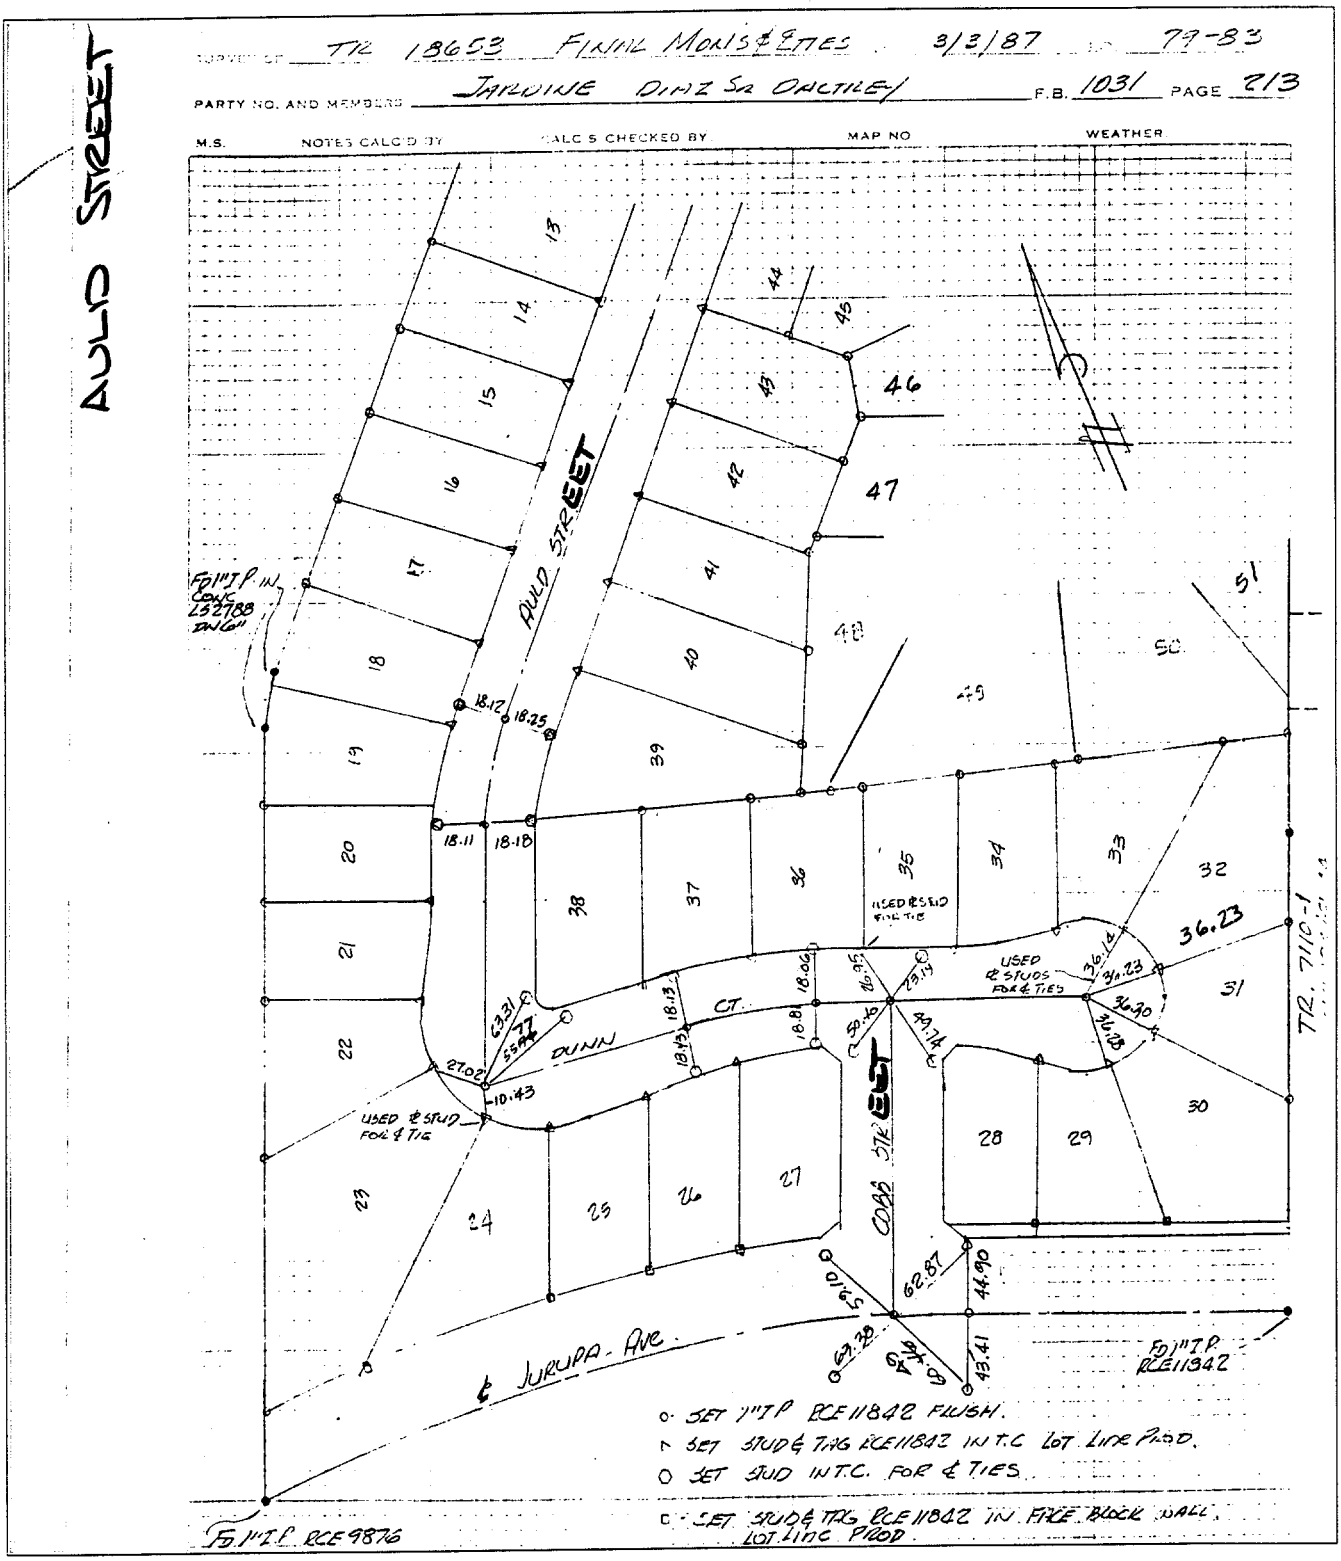

X FD. Ramset Nail on T/C

■ FD. "C" Nail on T/C

● FD. LD. & TK. on T/C

○ Set LD. & TK. on T/C

Scale:	**OFFICIAL TIE PLAT**	
Date:	**CITY OF RIVERSIDE**	
Drawn by:	*These ties are for the purpose of perpetuating the found monumentation. No claim is made as to the relationship of the points or lines shown hereon to true boundary locations.*	Sheet 1 of 1
W.O.:		File No.:
F.B.:		