1429.1 F

SURVEY OF ℄ TIES SHEET 1 OF 2 SHEETS

FOR LIANG TR 21638-4 W.O. No. 88-10787 Date MARCH 30 1989

SURVEY PARTY ELLIS MABERRY MOYER REF. A.M.

SURVEY NOTES

COLE AVE. at KRAMERIA

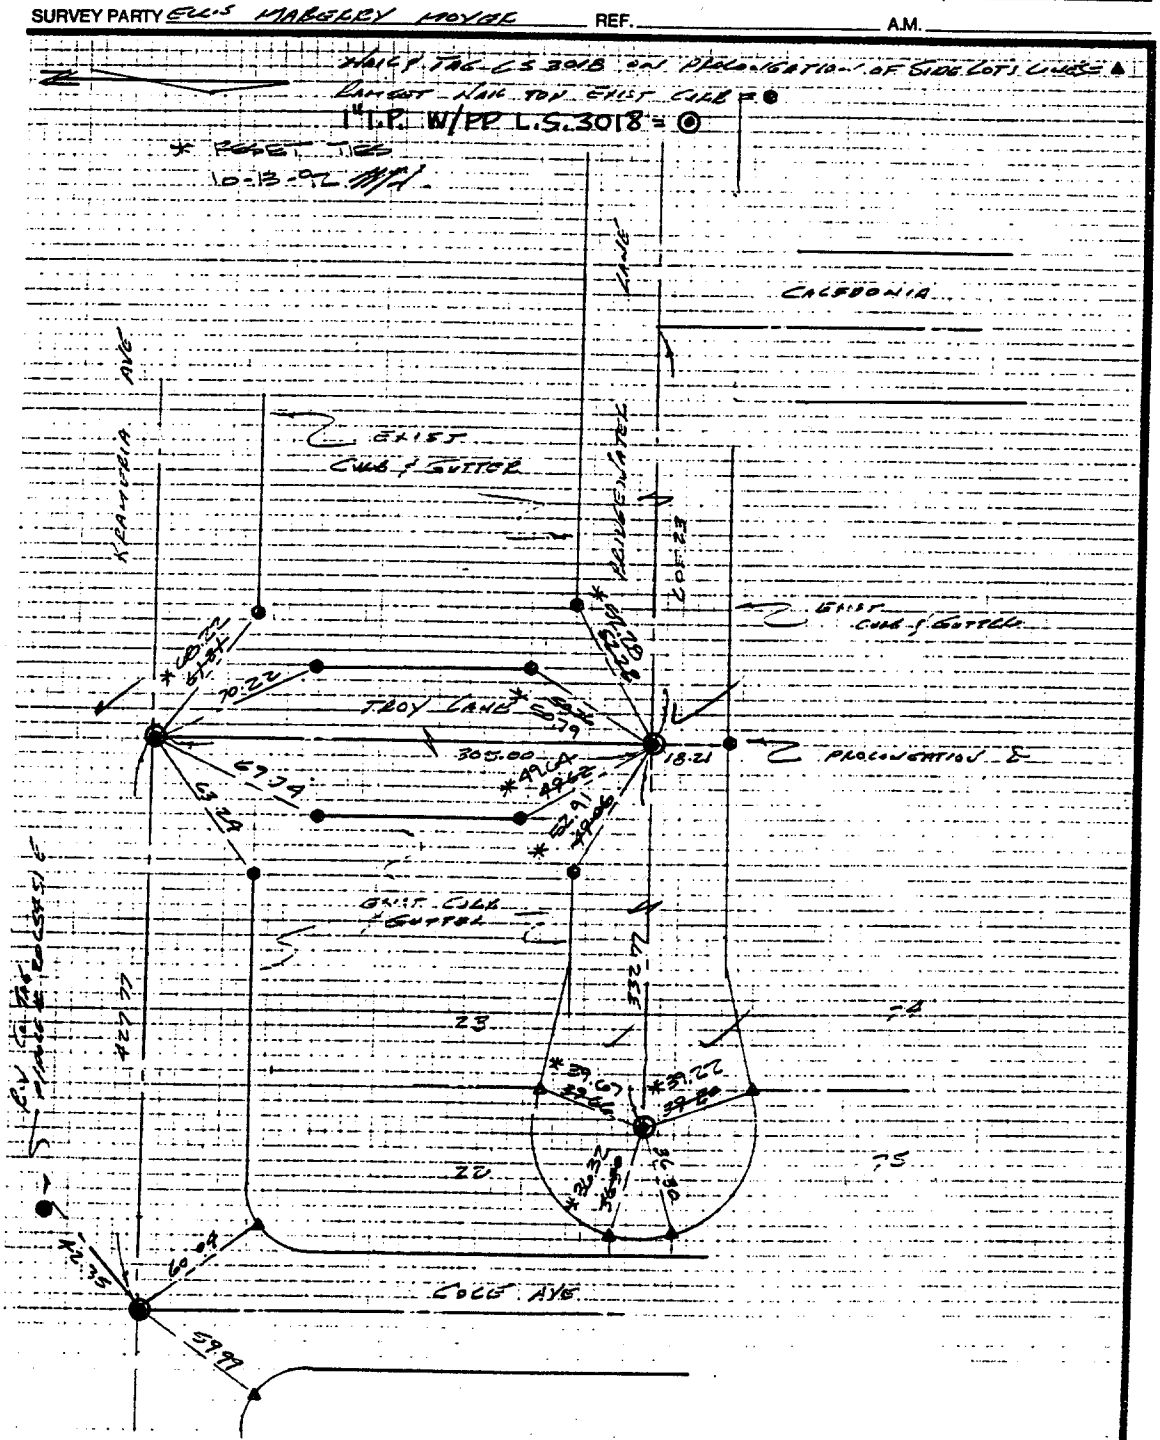

Street: COLE AVE X-Street: KRAMERIA AVE

OFFICIAL USE ONLY

× FD. Ramset Nail on T/C

■ FD. "C" Nail on T/C

● FD. LD. & TK. on T/C

○ Set LD. & TK. on T/C

Scale:	**OFFICIAL TIE PLAT** **CITY OF RIVERSIDE**	
Date:		
Drawn by:	*These ties are for the purpose of perpetuating the found monumentation. No claim is made as to the relationship of the points or lines shown hereon to true boundary locations.*	Sheet 1 of 1
W.O.:		File No.:
F.B.:		