14322.TIF

Street: INWOOD DRIVE

X-Street: E. OF SAYWARD CIRCLE

OFFICIAL USE ONLY

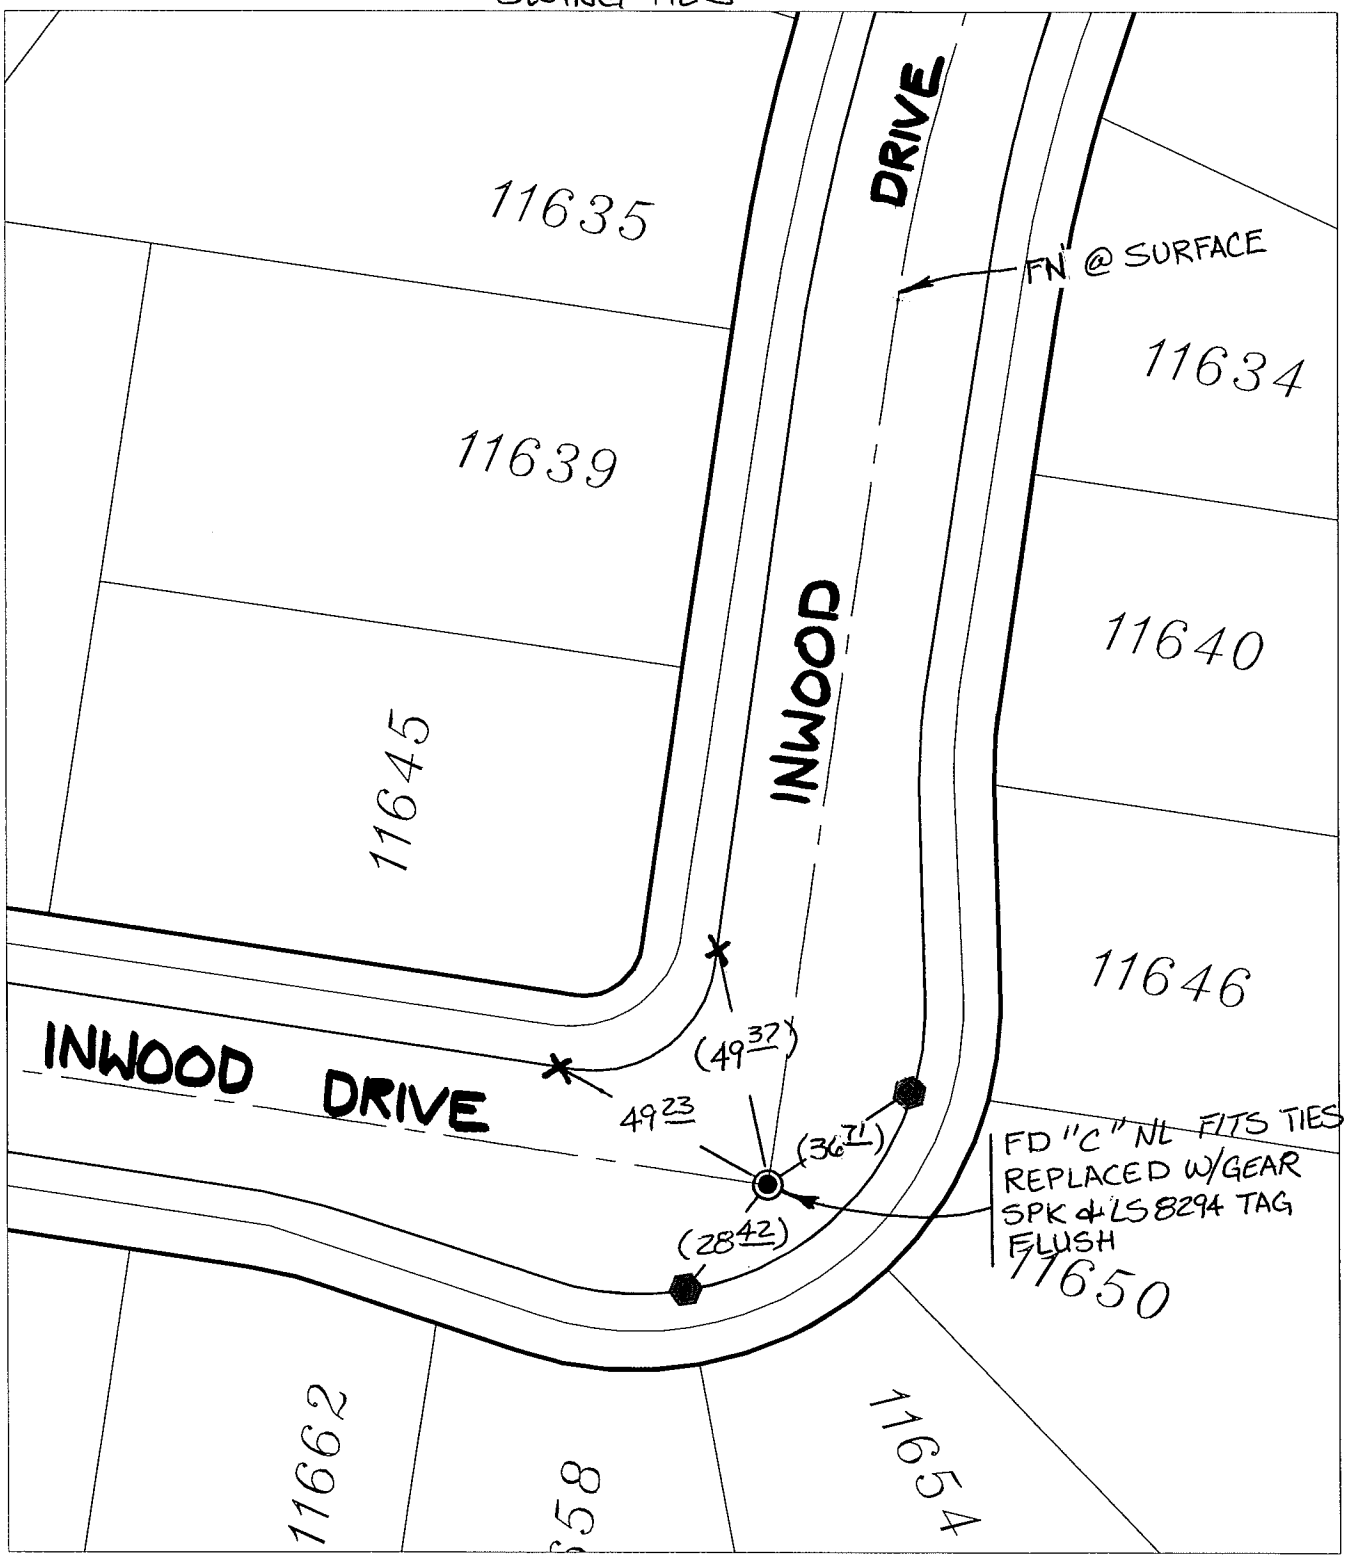

✕ FD. Ramset Nail on T/C
■ FD. "C" Nail on T/C
● FD. LD. & TK. on T/C
○ Set LD. & TK. on T/C

P.K. and City Engineer tag to be set @ surface after street construction is complete. (If possible)

Scale: 1" = 40'	**OFFICIAL TIE PLAT** **CITY OF RIVERSIDE**	N W E S
Date: 07/09/15		
Drawn by: pw	*These ties are for the purpose of perpetuating the found monumentation. No claim is made as to the relationship of the points or lines shown hereon to true boundary locations.*	
F.B.:		Sheet 1 of 1
TR-Sec: T3SR6W-23		Cadme MB: 94-1