SWING TIES

14330.TIF

STREET: MARKET STREET

X-STREET: 4TH STREET

OFFICIAL USE ONLY

REF: 5677.TIF

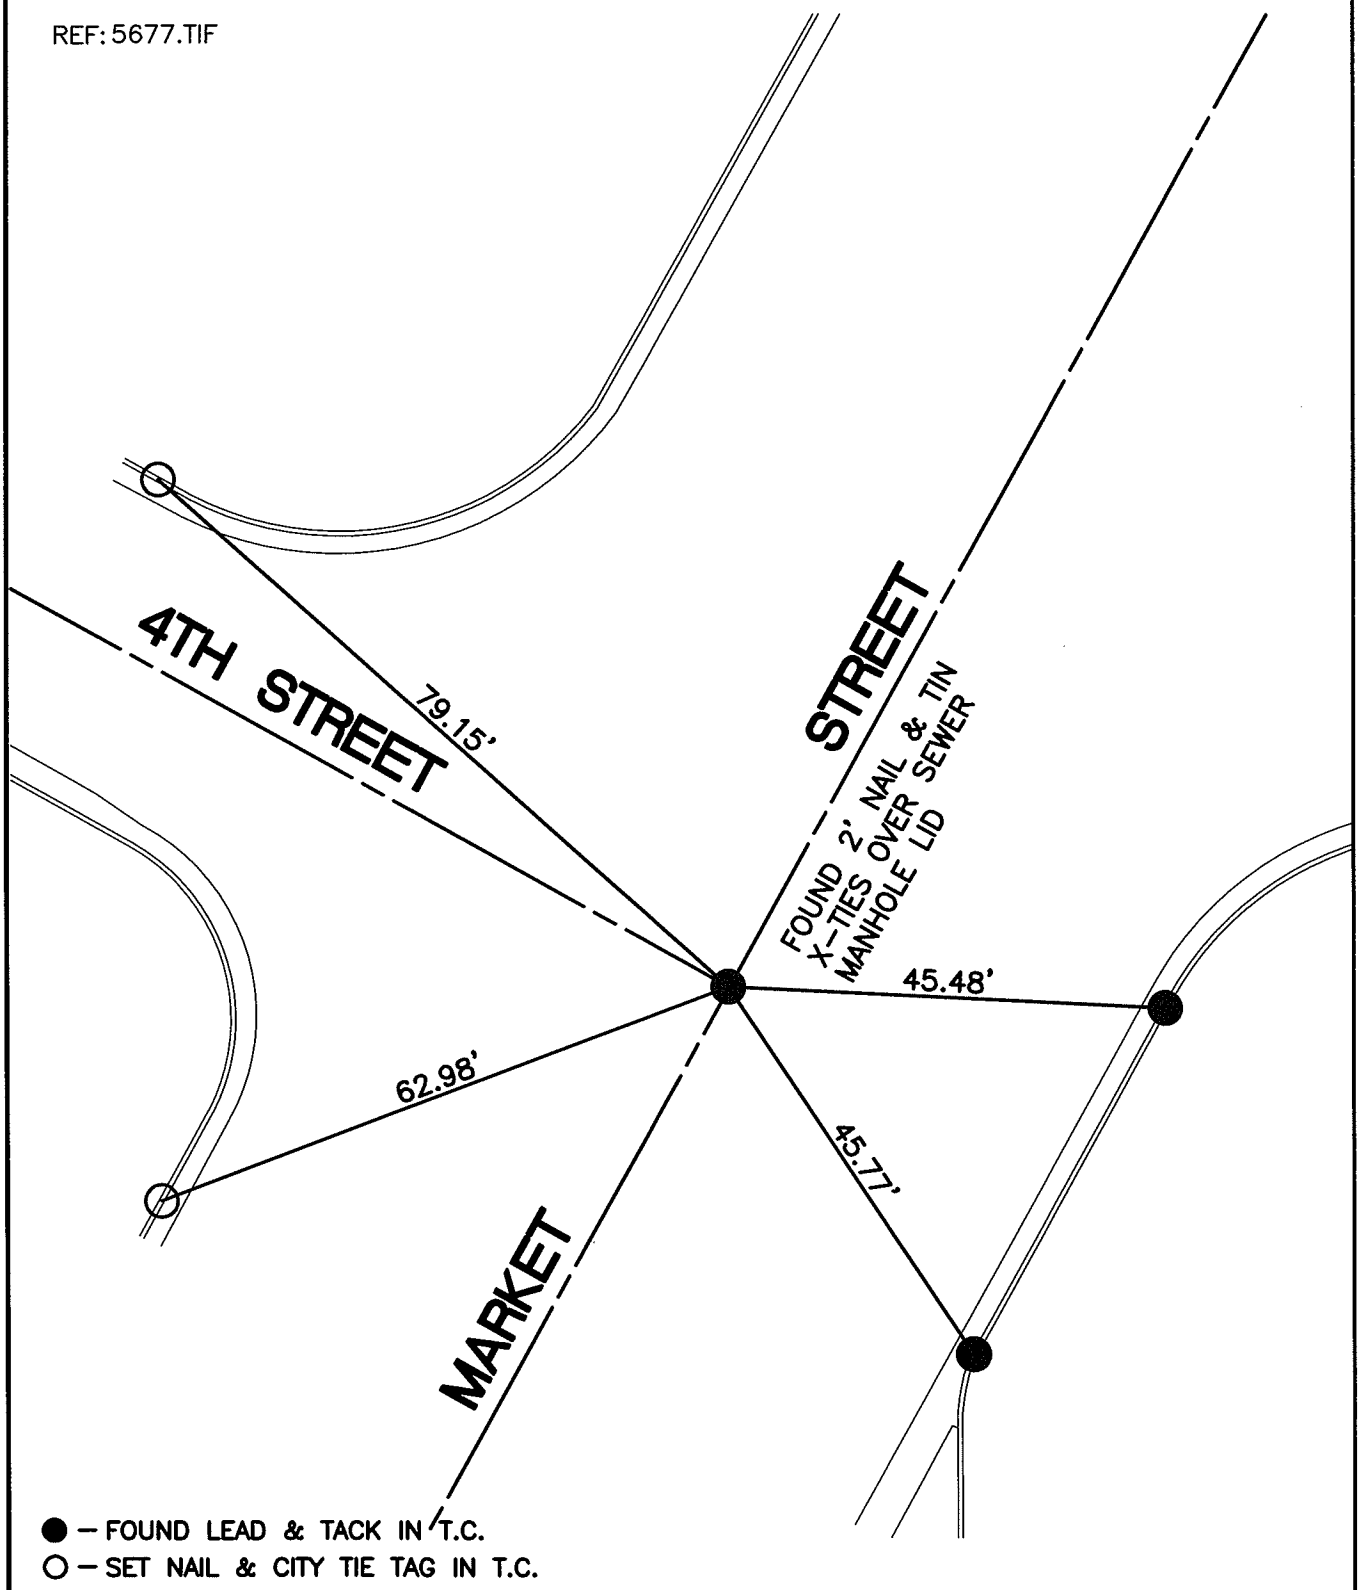

● – FOUND LEAD & TACK IN T.C.

○ – SET NAIL & CITY TIE TAG IN T.C.

SCALE: 1"=20'	**OFFICIAL TIE PLAT**	N W E S
DATE: 4/01/15	**CITY OF RIVERSIDE**	
DRAWN BY: CURT	THESE TIES ARE FOR THE PURPOSE OF PERPETUATING THE FOUND MONUMENTATION. NO CLAIM IS MADE AS THE RELATIONSHIP OF THE POINTS OR LINES SHOWN HEREON TO TRUE BOUNDARY LOCATIONS	
F.B.:		SHEET 1 OF 1
SEC: 23 T.2S.,R.5W		