14373.TIF

adkan ENGINEERS
RIVERSIDE, CA

CENTERLINE TIE SHEET

JOB TRACT NO. 29515 JOB NO. 6500
DRAWN BY: CS DATE 04/2015 SHEET NO. 42 OF 42

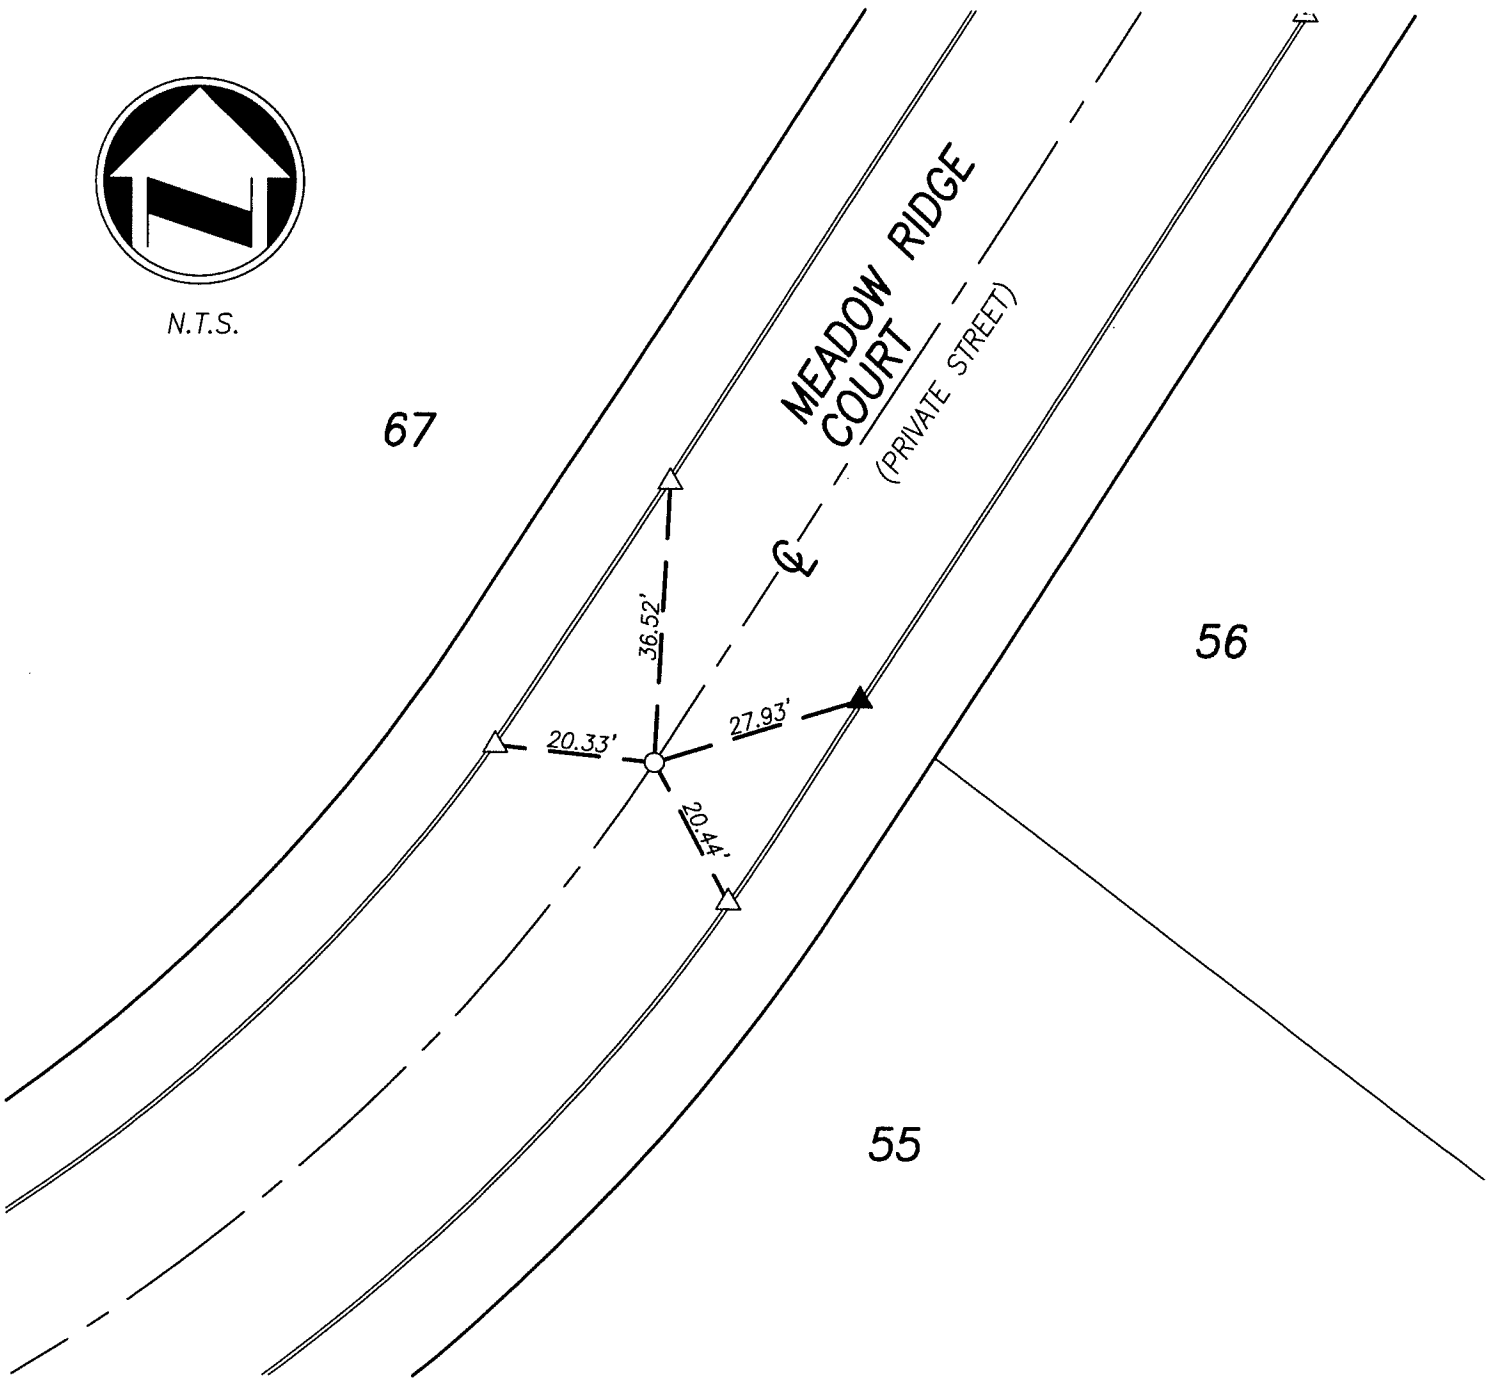

LEGEND

▲ INDICATES FOUND LEAD & L.S. TAG 5390 IN TOP OF CURB ON THE PROLONGATION OF THE LOT LINE

○ SET 1" IRON PIPE FLUSH TAGGED L.S. 5390

△ INDICATES SET LEAD & L.S. 5390 "TIE" TAG IN TOP OF CURB

DATE: 4-15-15

EDY POWELL ADKISON
L.S. 5390, EXPIRES 9/30/16

LICENSED LAND SURVEYOR
EDY POWELL ADKISON
LS 5390
EXP. 9-30-16
STATE OF CALIFORNIA