FD. NOTHING @ SURFACE

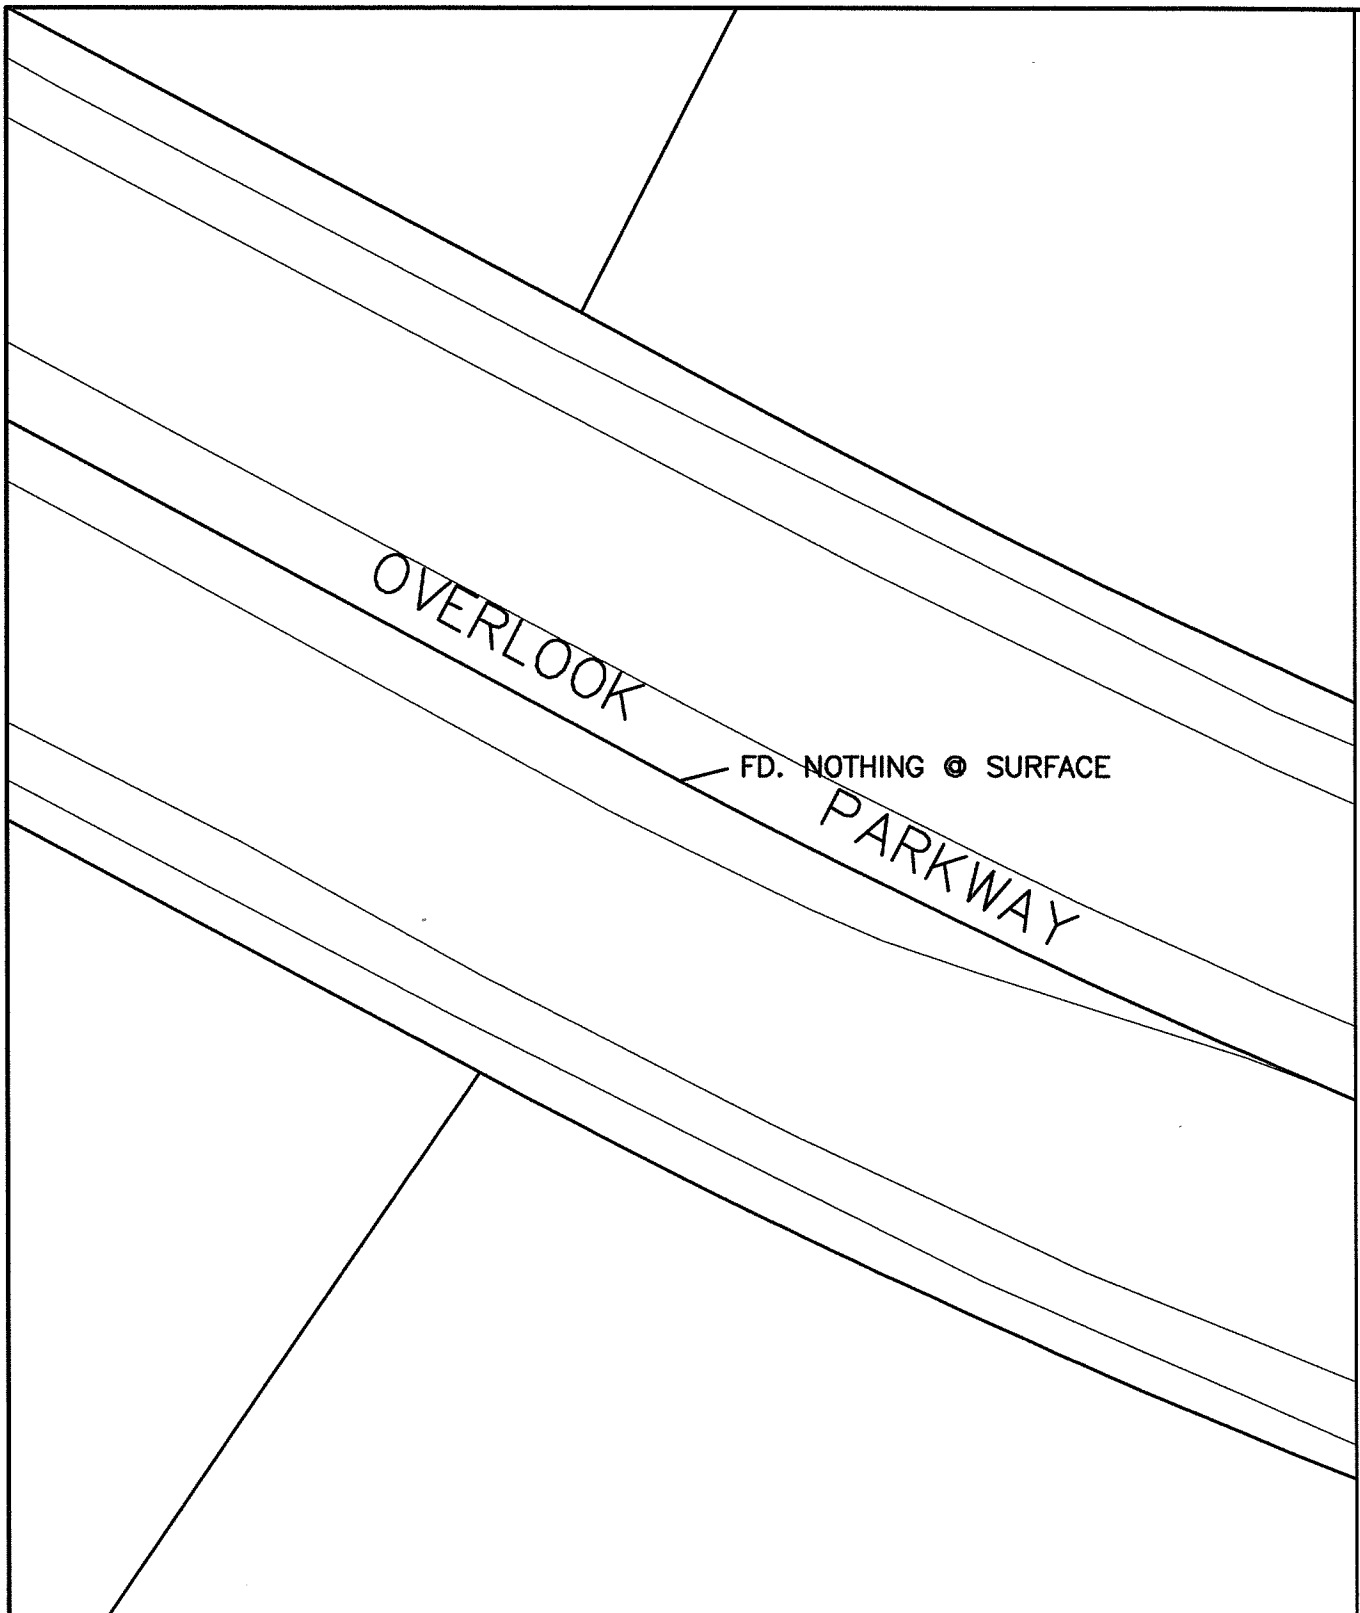

STREET: OVERLOOK PW @ BC X-STREET: W. OF GOLDEN STAR AVENUE

OFFICIAL USE ONLY

14381.TIF

SCALE: 1"=30'	OFFICIAL TIE PLAT CITY OF RIVERSIDE	N W E S
DATE: 14-12-01		
DRAWN BY: L. HARRIS	THESE TIES ARE FOR THE PURPOSE OF PERPETUATING THE FOUND MONUMENTATION. NO CLAIM IS MADE AS THE RELATIONSHIP OF THE POINTS OR LINES SHOWN HEREON TO TRUE BOUNDARY LOCATIONS	
F.B.:		SHEET 1 OF 1
TR-SEC: T.3S., R.5W.-11		Cadme MB: 69-6