SWING TIES

14382.TIF

STREET: OVERLOOK PARKWAY X-STREET: GOLDEN STAR AVENUE

OFFICIAL USE ONLY

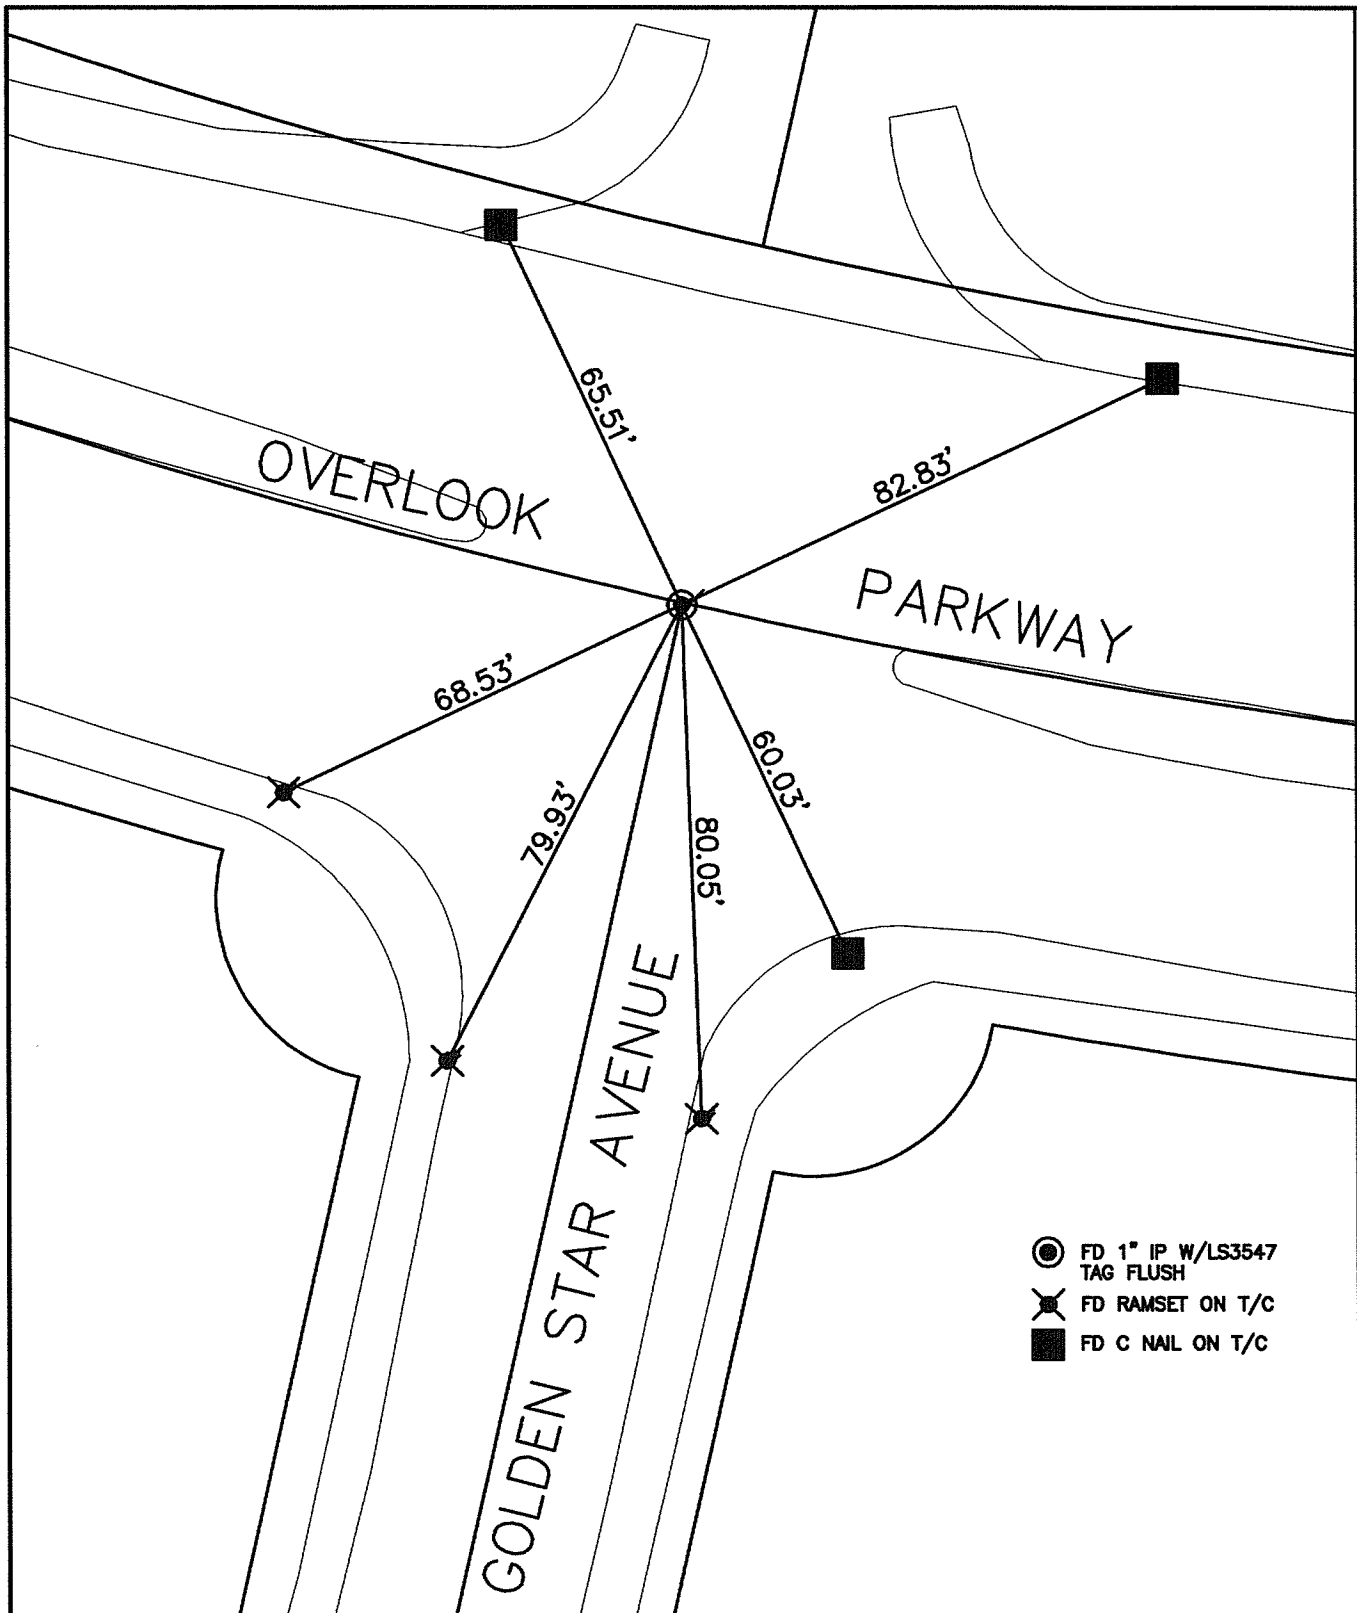

SCALE: 1"=30'	OFFICIAL TIE PLAT CITY OF RIVERSIDE	N W E S
DATE: 14-12-01		
DRAWN BY: L. HARRIS	THESE TIES ARE FOR THE PURPOSE OF PERPETUATING THE FOUND MONUMENTATION. NO CLAIM IS MADE AS THE RELATIONSHIP OF THE POINTS OR LINES SHOWN HEREON TO TRUE BOUNDARY LOCATIONS	
F.B.:		SHEET 1 OF 1
TR-SEC: T.3S., R.5W.-11		Cadme MB: 69-6