SWING TIES

14386.TIF

STREET: OVERLOOK PW @ MAGNON X-STREET: CRYSTAL VIEW TC

OFFICIAL USE ONLY

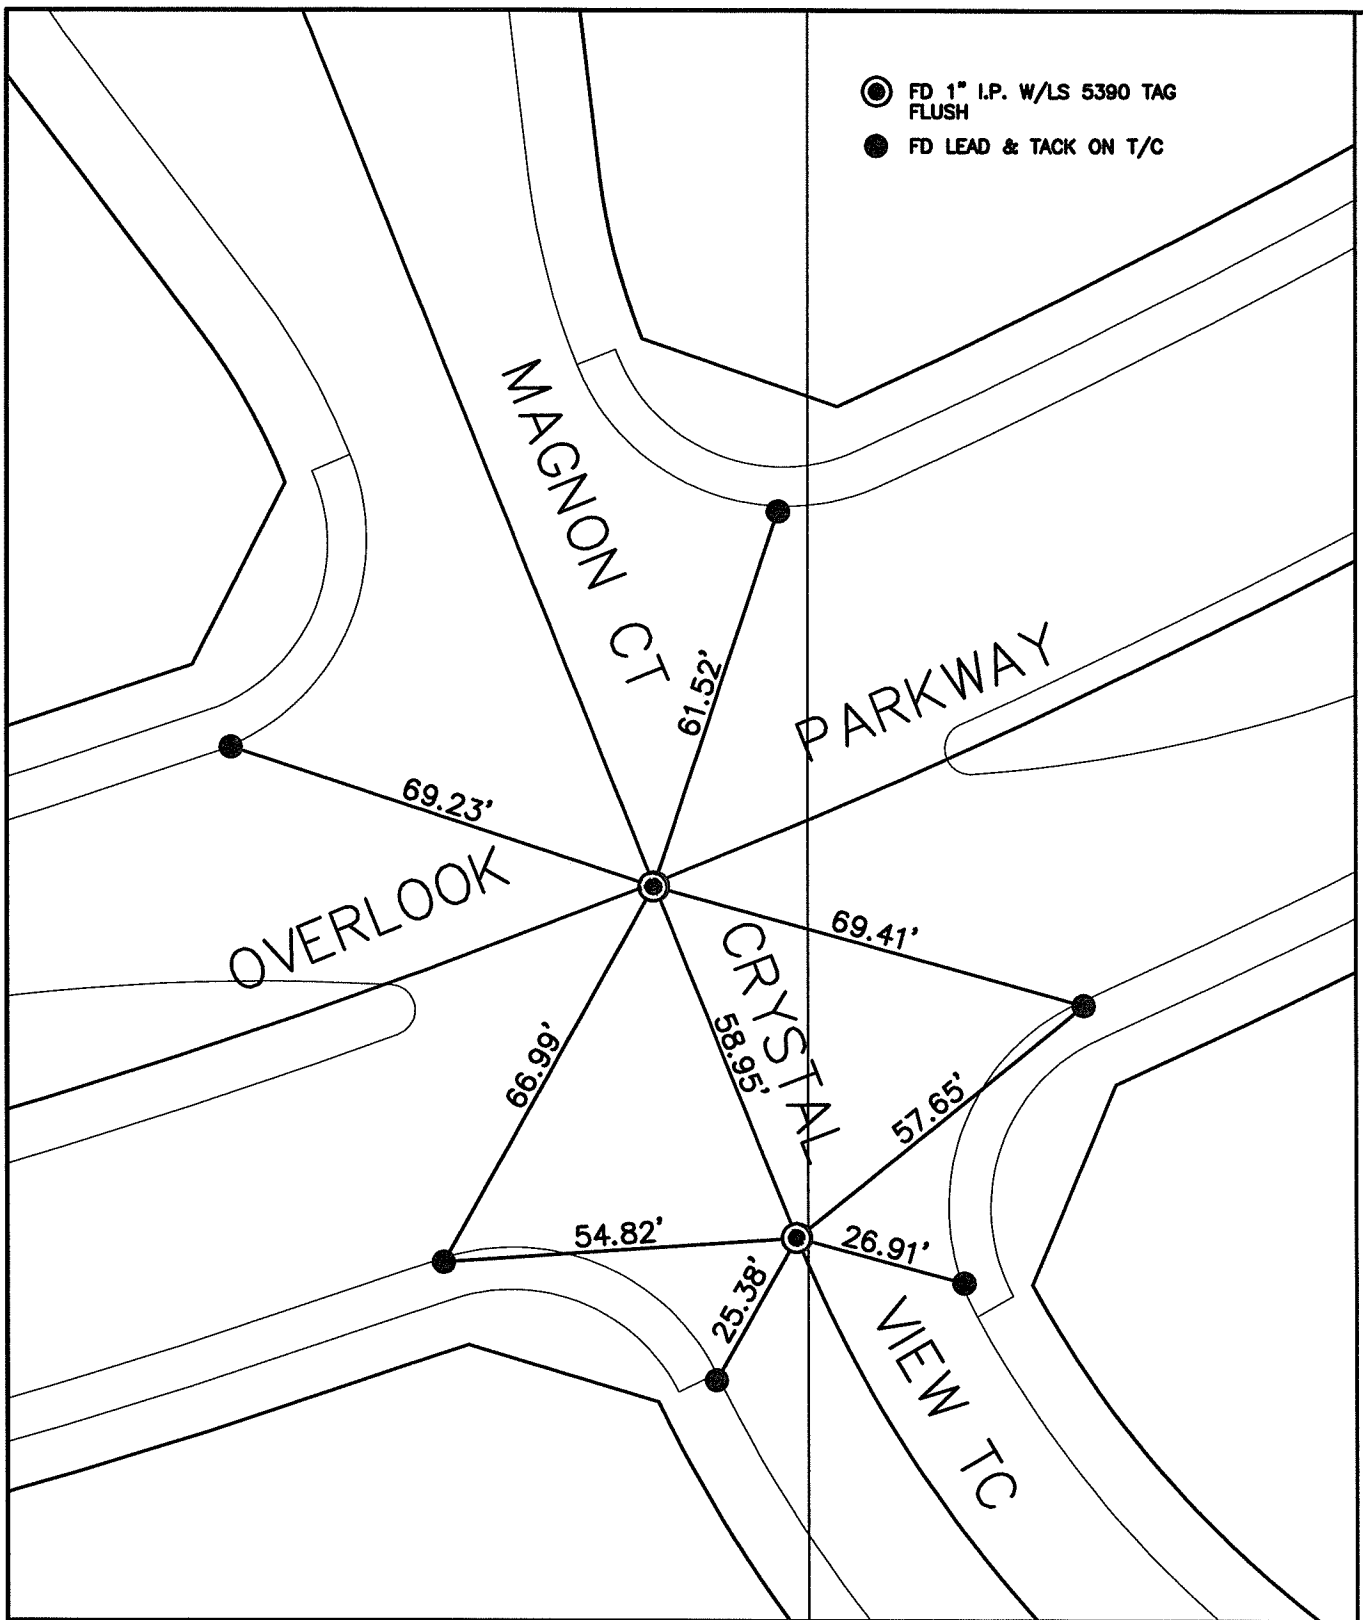

SCALE: 1"=20'	OFFICIAL TIE PLAT CITY OF RIVERSIDE	N W E S
DATE: 14-12-06		
DRAWN BY: L. HARRIS	THESE TIES ARE FOR THE PURPOSE OF PERPETUATING THE FOUND MONUMENTATION. NO CLAIM IS MADE AS THE RELATIONSHIP OF THE POINTS OR LINES SHOWN HEREON TO TRUE BOUNDARY LOCATIONS	
F.B.:		SHEET 1 OF 1
TR-SEC: T.3S., R.5W.-12		Cadme MB: 70-8