FD. NOTHING @ SURFACE

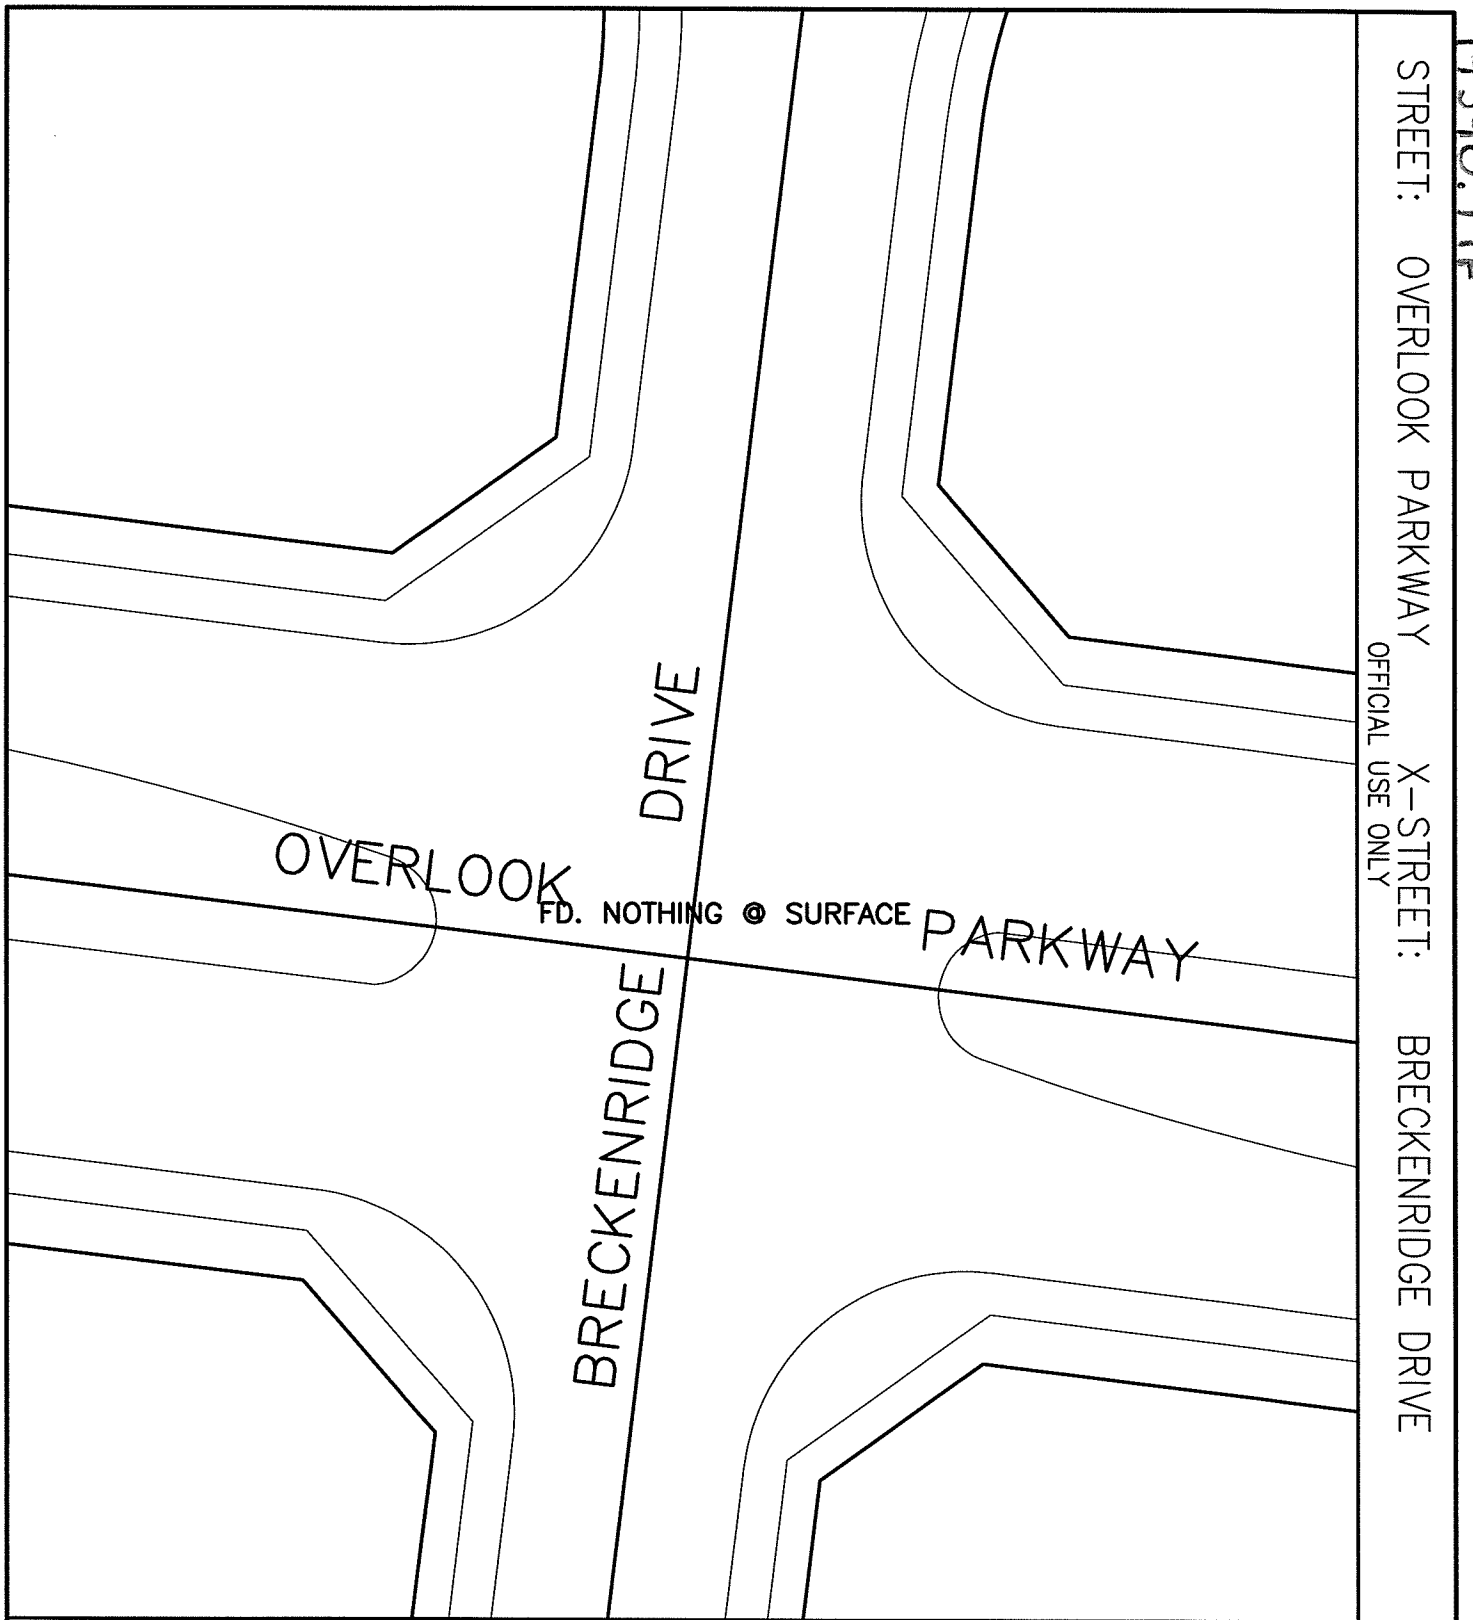

14390.TIF

STREET: OVERLOOK PARKWAY

X-STREET: BRECKENRIDGE DRIVE

OFFICIAL USE ONLY

SCALE: 1"=20'	OFFICIAL TIE PLAT CITY OF RIVERSIDE	N W E S
DATE: 14-12-06		
DRAWN BY: L. HARRIS	THESE TIES ARE FOR THE PURPOSE OF PERPETUATING THE FOUND MONUMENTATION. NO CLAIM IS MADE AS THE RELATIONSHIP OF THE POINTS OR LINES SHOWN HEREON TO TRUE BOUNDARY LOCATIONS	
F.B.:		SHEET 1 OF 1
TR-SEC: T.3S., R.5W.-12		Cadme MB: 70-8