SWING TIES

14392.TIF

STREET: OVERLOOK PARKWAY X-STREET: BODEWIN COURT

OFFICIAL USE ONLY

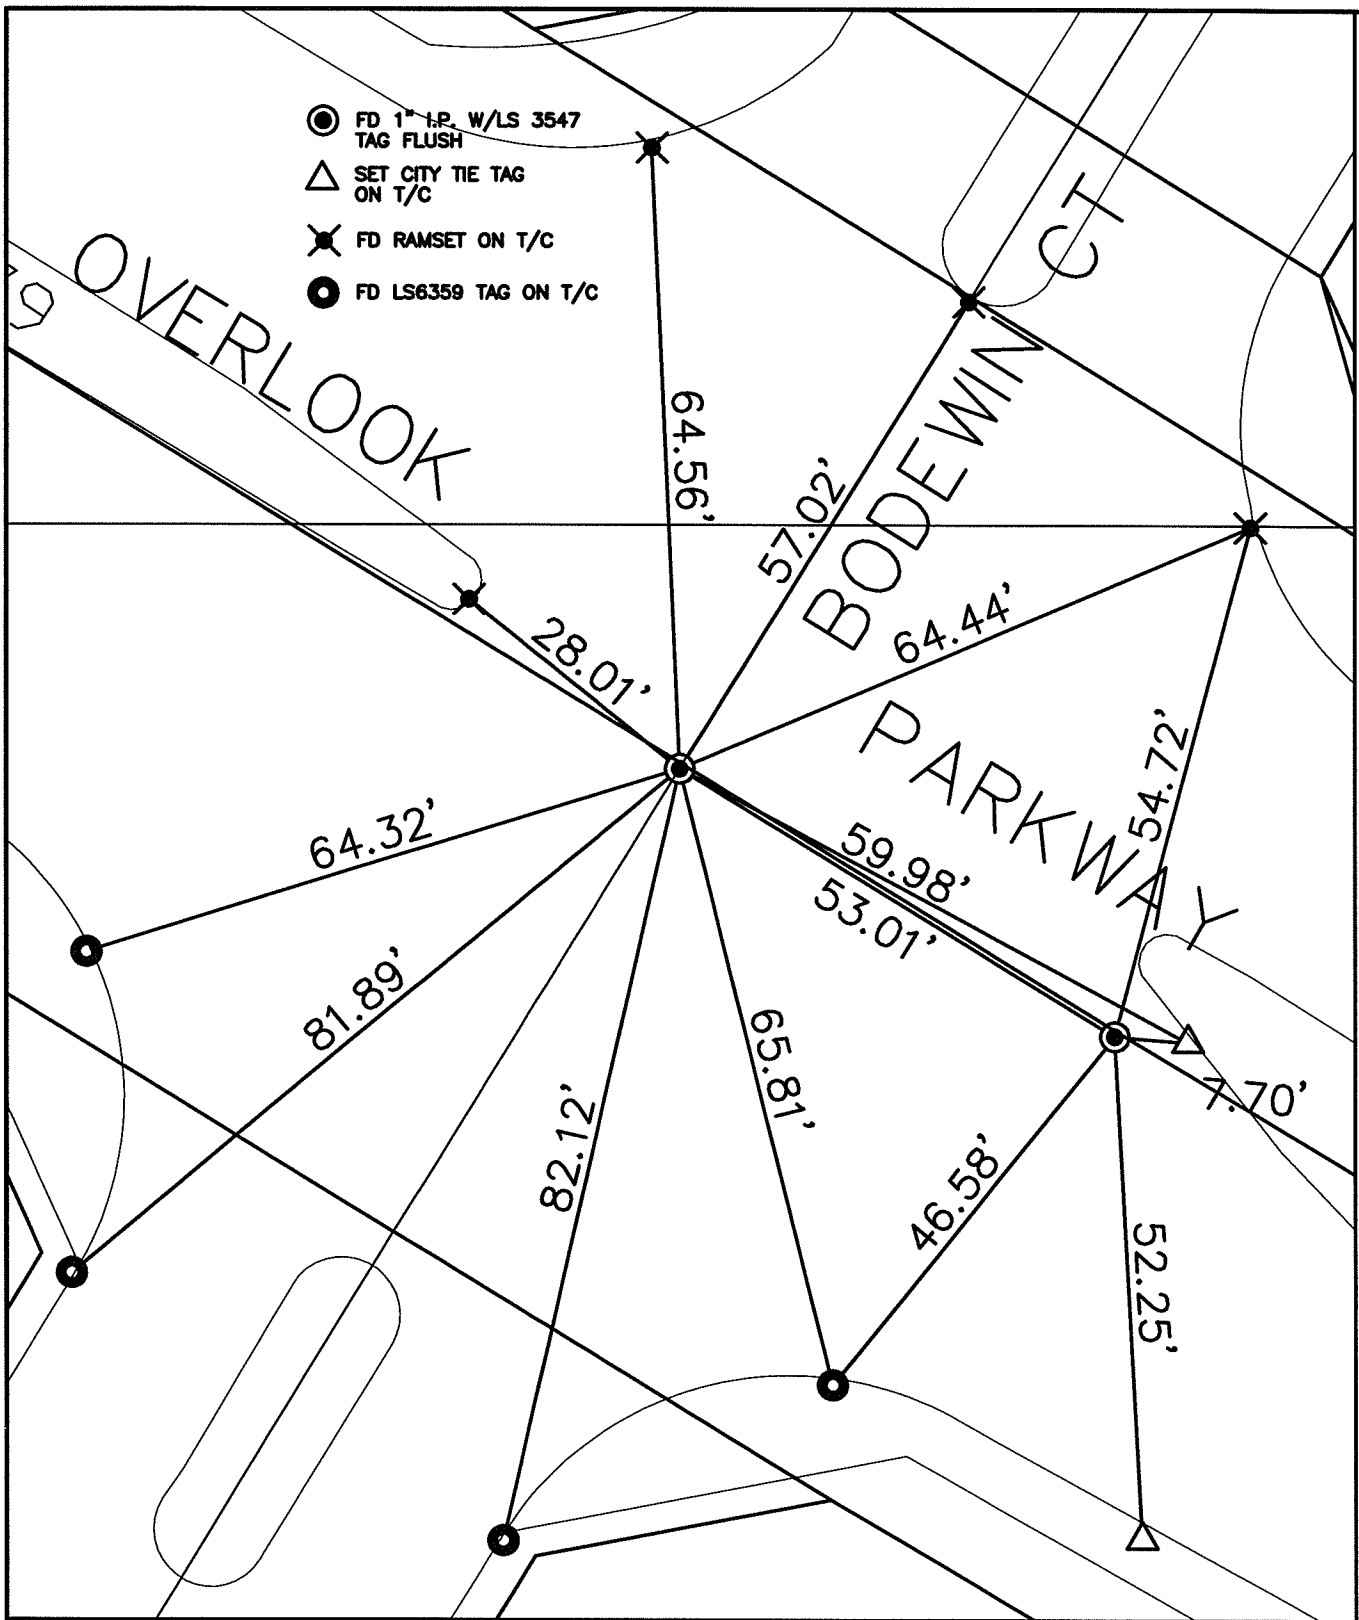


| | | |
|---|---|---|
| SCALE: 1"=20' | OFFICIAL TIE PLAT<br>CITY OF RIVERSIDE | N W E S |
| DATE: 14-12-06 | | |
| DRAWN BY: L. HARRIS | THESE TIES ARE FOR THE PURPOSE OF PERPETUATING THE FOUND MONUMENTATION. NO CLAIM IS MADE AS THE RELATIONSHIP OF THE POINTS OR LINES SHOWN HEREON TO TRUE BOUNDARY LOCATIONS | SHEET 1 OF 1 |
| F.B.: | | |
| TR-SEC: T.3S., R.5W.-12 | | Cadme MB: 70-7 |