1448.TIP

M.B. NOTES CALC'D BY: CALC'S CHECKED BY: MAP NO.: WEATHER

Note ● = Set 1"IP RCE 9876 Flush
x = Set stud & tag on top curb on side lot line prod.
Rear cor. for Lots 1 Thru 20 arc tag RCE 9876 in face wall

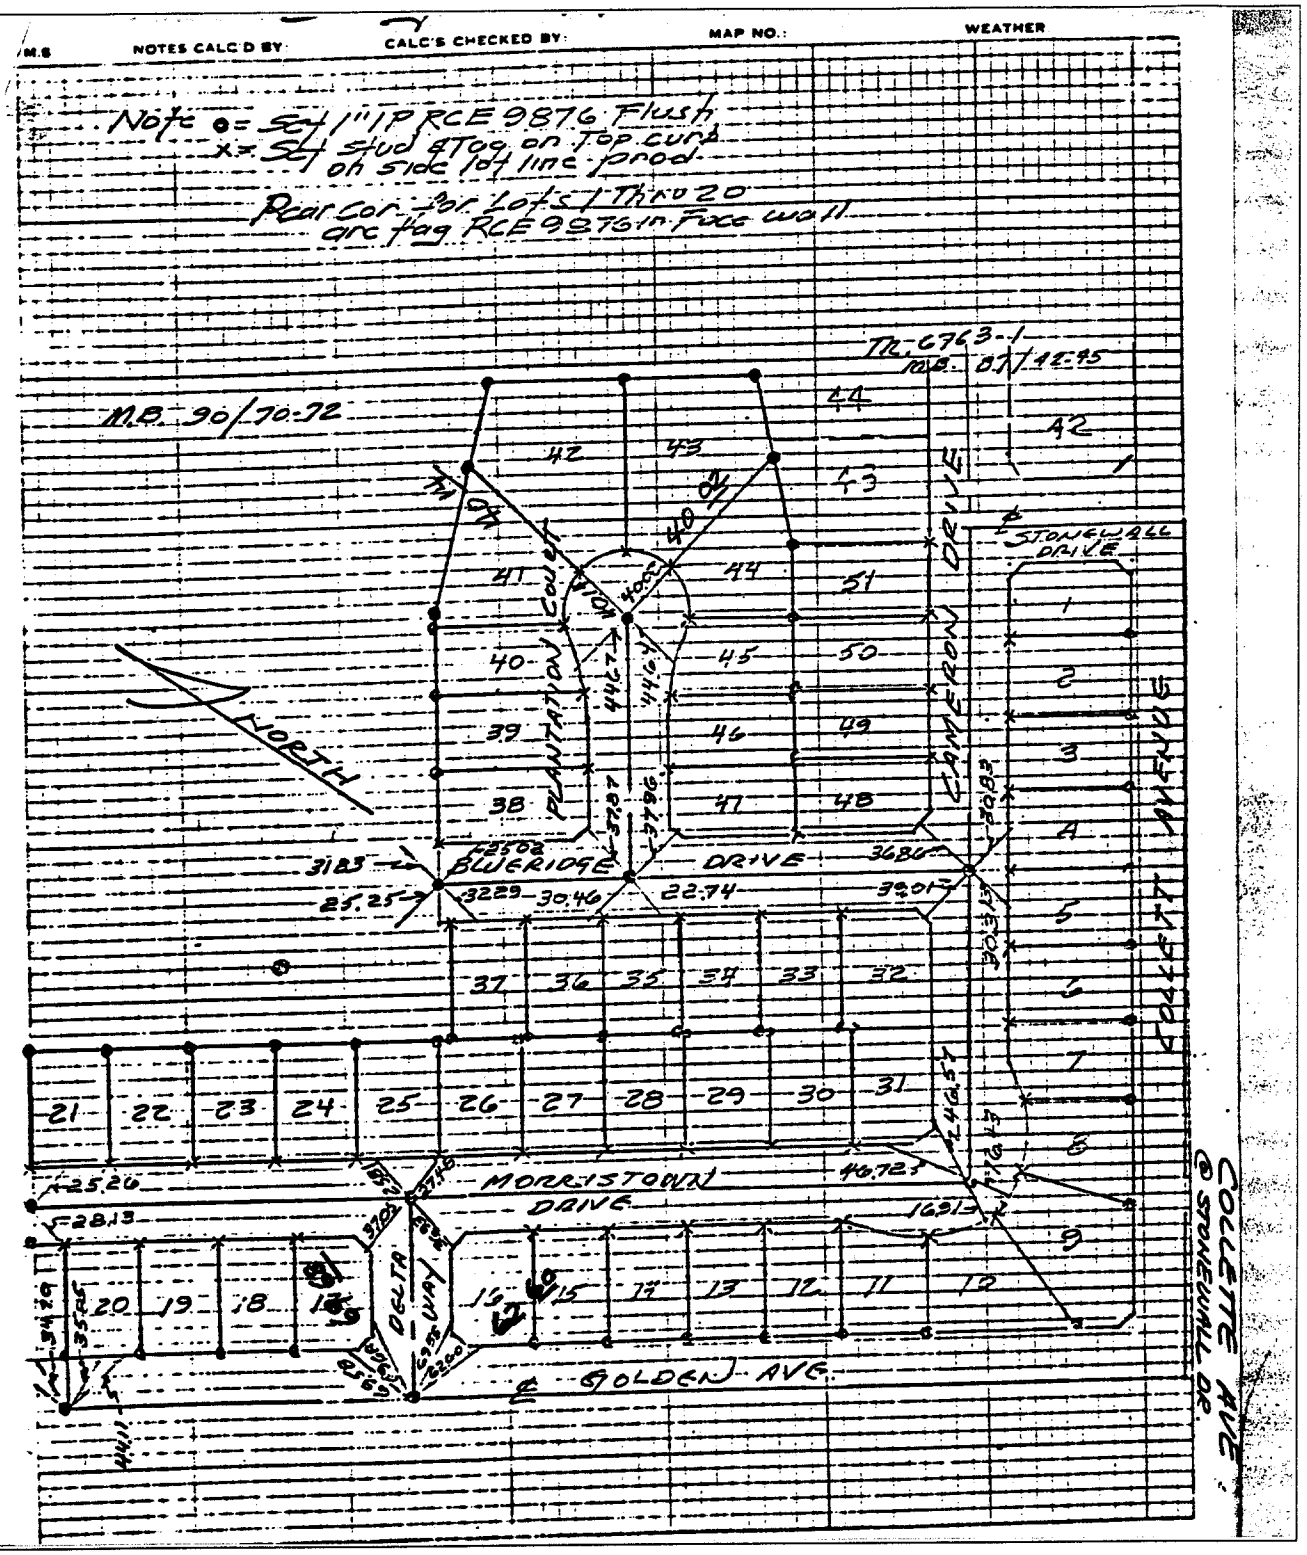

Street: COLLETT AVE

X-Street:

OFFICIAL USE ONLY

✕ FD. Ramset Nail on T/C
■ FD. "C" Nail on T/C
● FD. LD. & TK. on T/C
○ Set LD. & TK. on T/C

Scale:	**OFFICIAL TIE PLAT** **CITY OF RIVERSIDE**	TRACT 6763-2
Date:		
Drawn by:	*These ties are for the purpose of perpetuating the found monumentation. No claim is made as to the relationship of the points or lines shown hereon to true boundary locations.*	
W.O.:		Sheet 1 of 1
F.B.: 1032		File No.: