1450. TIF

Street: COLLETT AVE X-Street: TORREY PINES DR.

OFFICIAL USE ONLY

TRACT NO. 23407

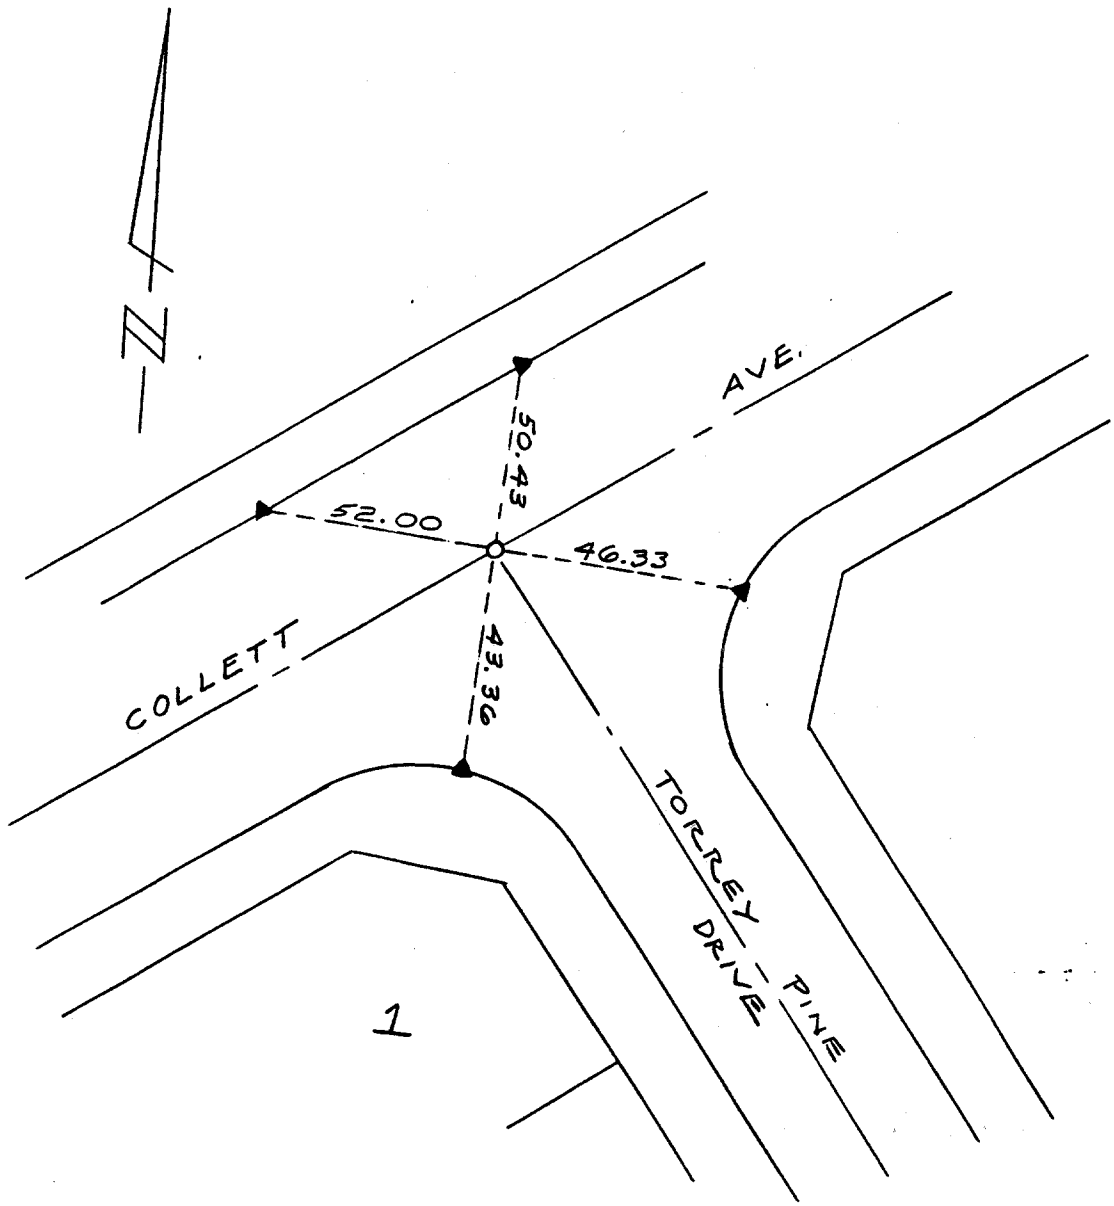

△ = SET N & TAG LS 5529 ON T.C. @ LOT LINE PROJECTED

▲ = SET "RAMSET" NAIL

○ = SET 1" I.P. TAGGED LS 5529

● = FOUND MONUMENT

SCALE: 1" = 30'	OFFICIAL TIE PLAT	SHEET
DATE: 6-15-92	CITY OF RIVERSIDE	1

× FD. Ramset Nail on T/C

■ FD. "C" Nail on T/C

● FD. LD. & TK. on T/C

○ Set LD. & TK. on T/C

Scale:	**OFFICIAL TIE PLAT**	
Date:	**CITY OF RIVERSIDE**	
Drawn by:	*These ties are for the purpose of perpetuating the found monumentation. No claim is made as to the relationship of the points or lines shown hereon to true boundary locations.*	
W.O.: 86-32		Sheet 1 of 2
F.B.: 1018		File No.: