1455.TIF

STREET COLLINGWOOD ST X-STREET LYDIA AVE

OFFICE USE ONLY

JOB NO. 371-1 SURVEY NOTES FIELD PAGE 1

TO PAGE

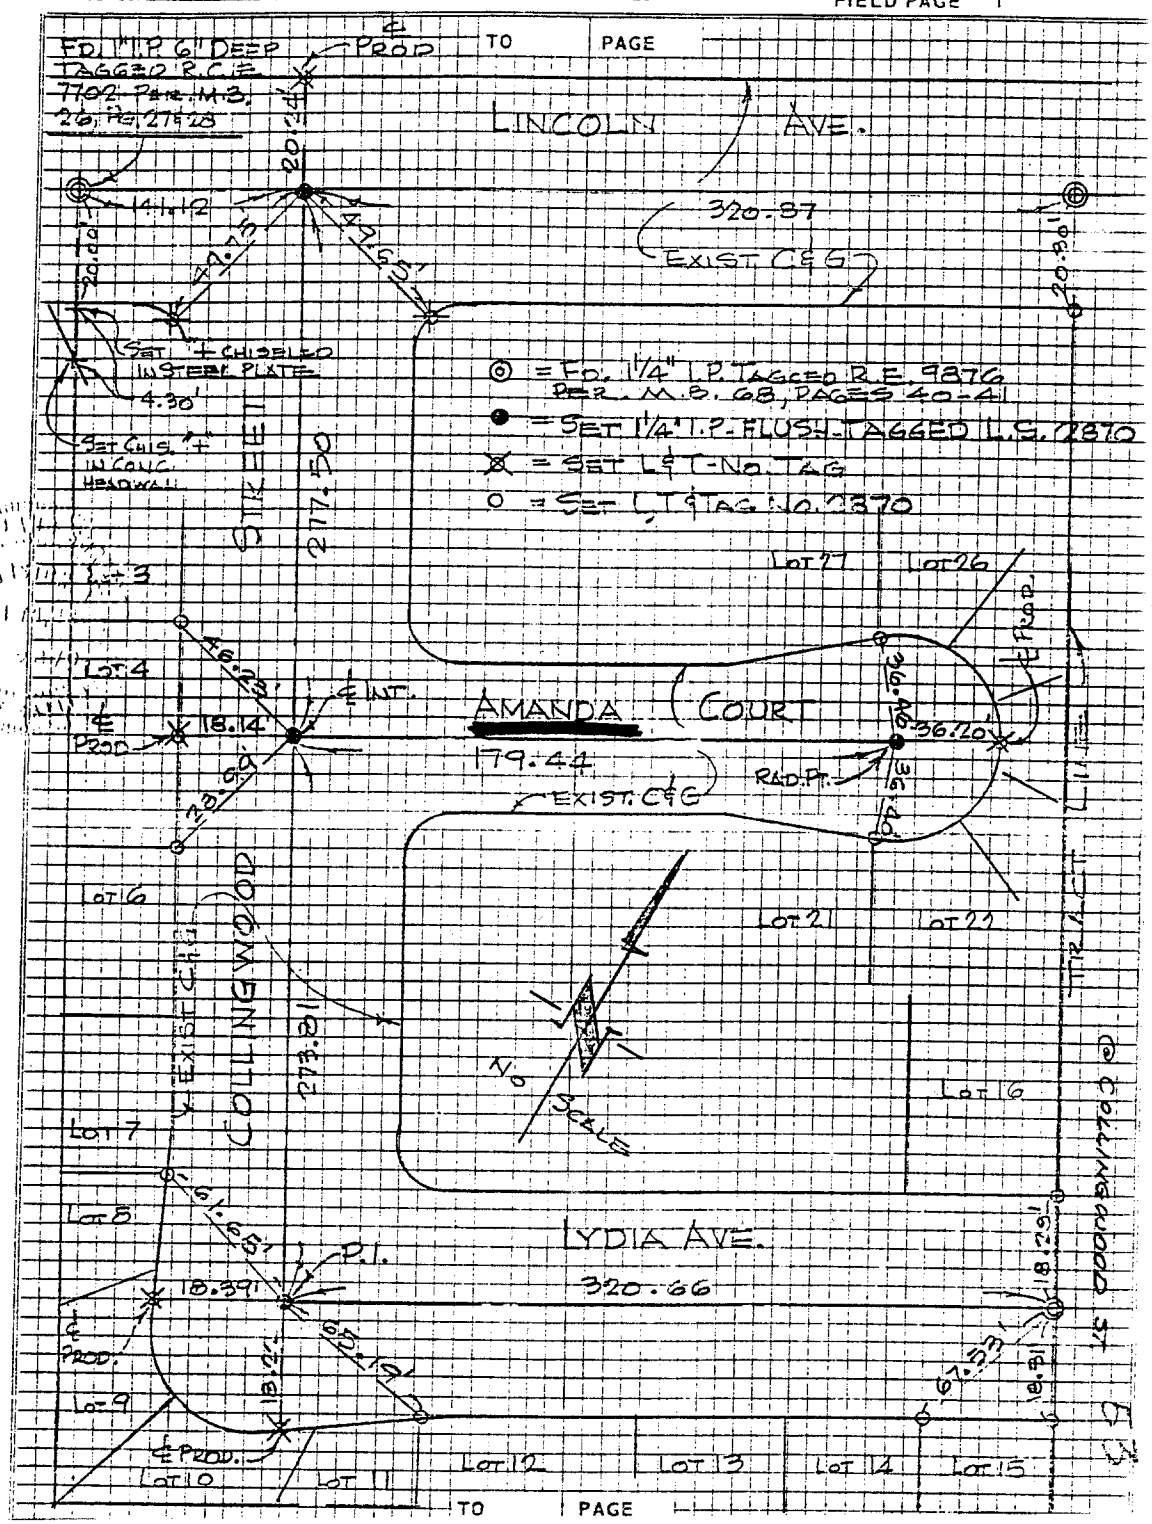

TO PAGE

SHINN & ASSOCIATES

T.A. SHINN JR. L.S. No. 7870 DATE SEPT. 1973

SURVEY BY

CHECKED BY T.S. DATE SEPT. 1973

X FD. Ramset Nail on T/C ● FD. LD. & TK. on T/C

■ FD. "C" Nail on T/C ○ SET LD. & TK. On T/C

SCALE:	OFFICIAL TIE PLAT CITY OF RIVERSIDE	SHEET
DATE:		
DR. BY:	*These ties are for the purpose of perpetuating the found monumentation. No claim is made as to the relationship of the points or lines shown hereon to true boundary locations.*	OF SHEETS
W.O.:		
F.B.:		FILE NO.: