1577 — 1578.TIF

Street: CRAIG PL

X-Street: AUTUMN DR.

OFFICIAL USE ONLY

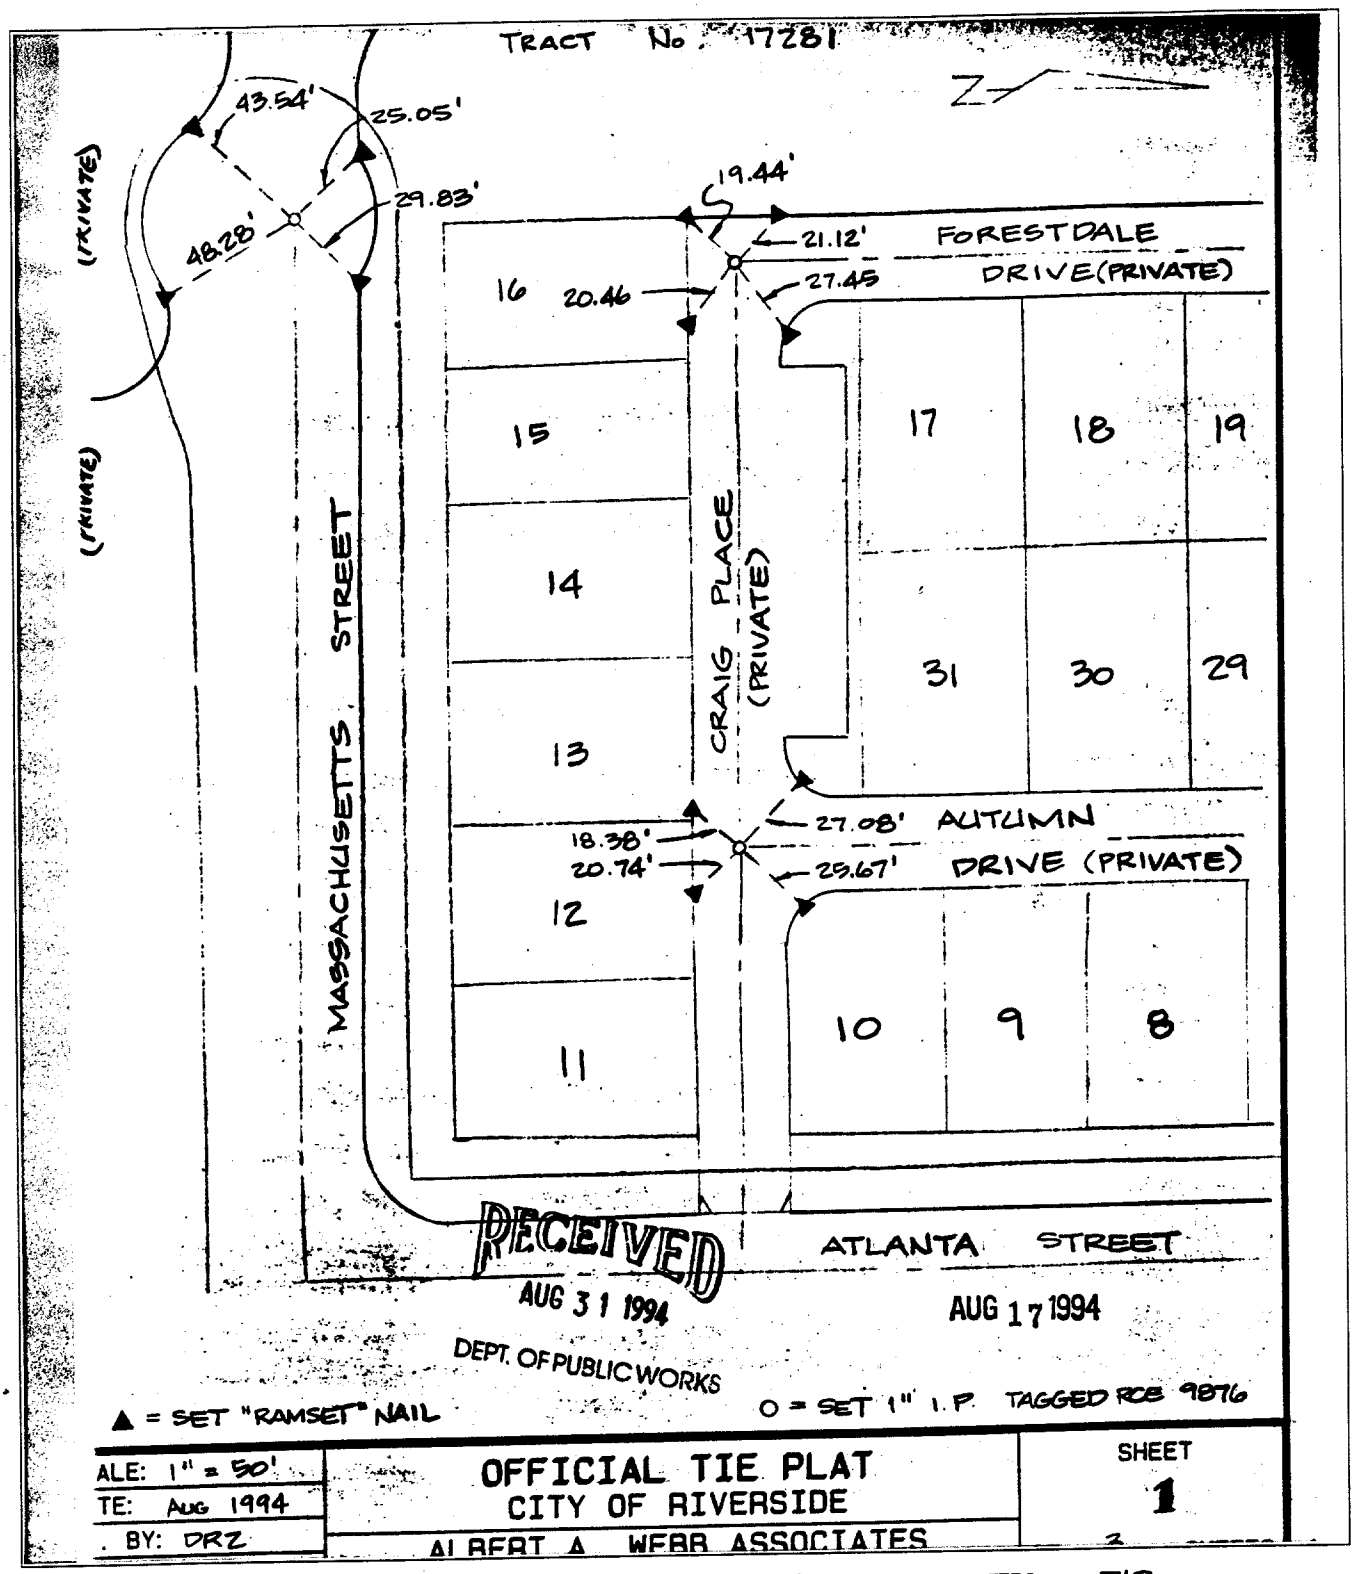


| | | |
|---|---|---|
| ALE: 1" = 50' | OFFICIAL TIE PLAT | SHEET |
| TE: AUG 1994 | CITY OF RIVERSIDE | 1 |
| BY: DRZ | ALBERT A. WEBB ASSOCIATES | |

✕ FD. Ramset Nail on T/C
■ FD. "C" Nail on T/C
● FD. LD. & TK. on T/C
○ Set LD. & TK. on T/C

| | | |
|---|---|---|
| Scale: | **OFFICIAL TIE PLAT** | |
| Date: | **CITY OF RIVERSIDE** | |
| Drawn by: | *These ties are for the purpose of perpetuating the found monumentation. No claim is made as to the relationship of the points or lines shown hereon to true boundary locations.* | Sheet 1 of 1 |
| W.O.: 92-38 | | File No.: |
| F.B.: 1049/169-170 | | |