1613. TIF

Street: CROSS ST. X-Street: GEMINI DR.

OFFICIAL USE ONLY

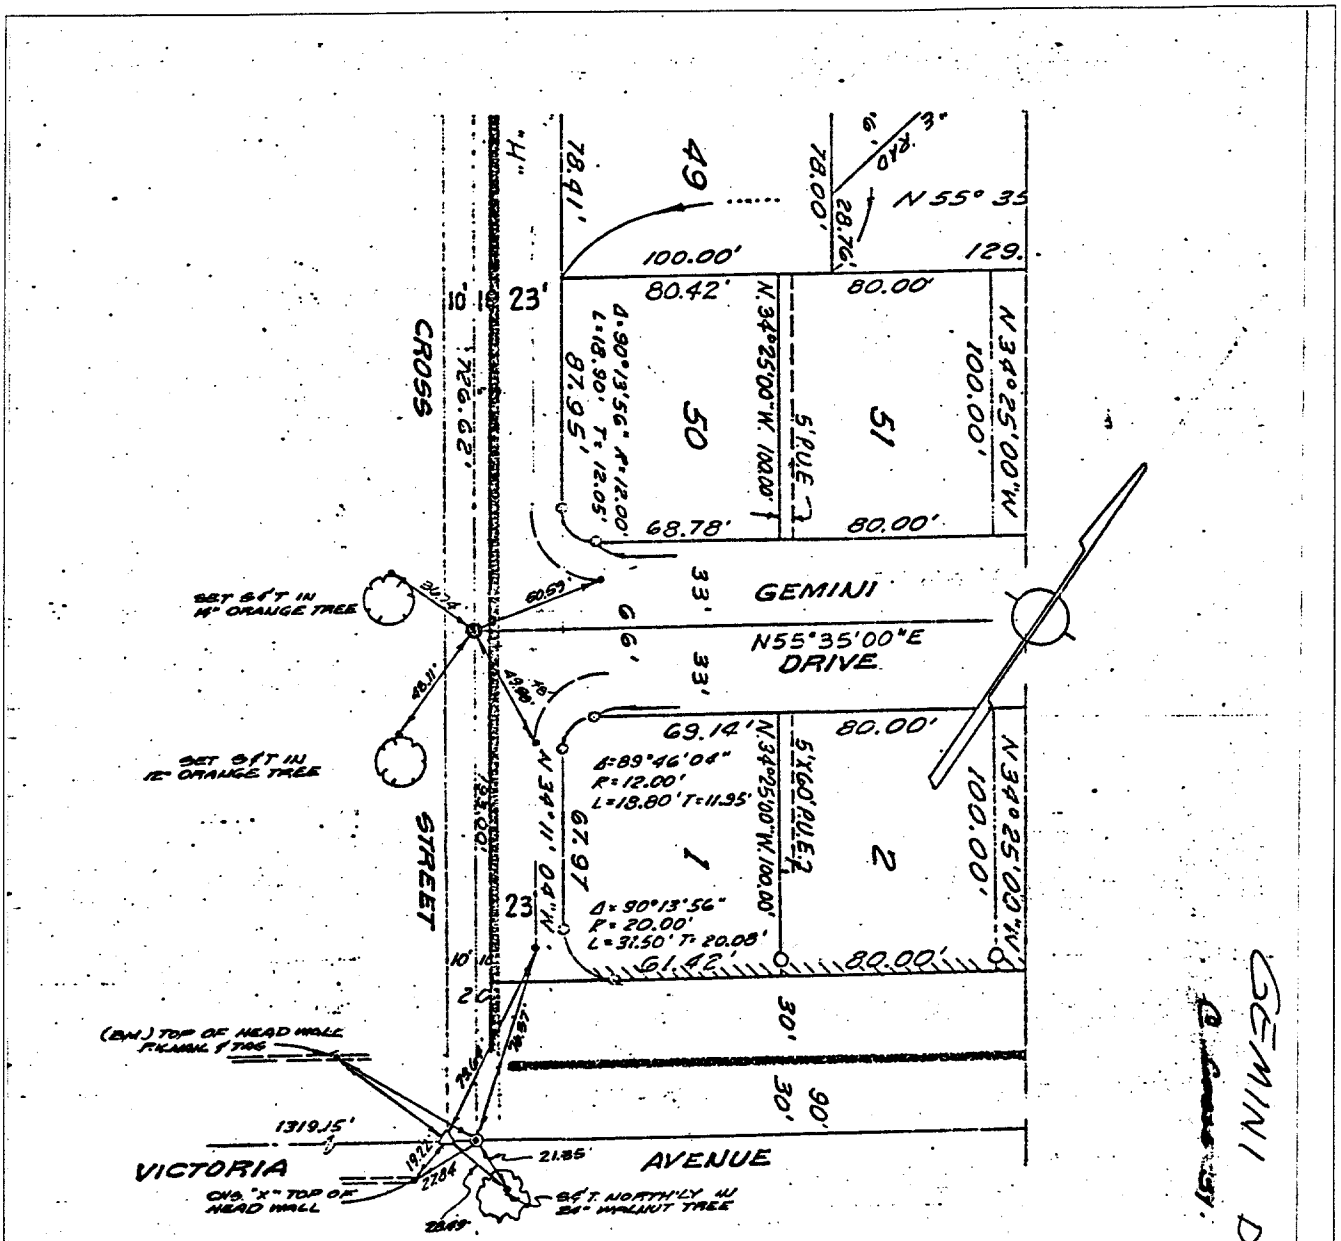

Indicates Set . . . . . 1½" Brass Cap Stamped R.C.E 862
Indicates Set . . . . . ¾" Iron Pipe Tagged R.C.E. 862
Indicates Set Nail & Tagged R.C.E. 862 In Curb.
Indicates Set Nail In Curb. Unless Otherwise Noted.
Indicates Found Nail & Tag Riverside County Surveyor Per C.S.F.B. 1062/3.

DAVIDSON ASSOCIATES 3426 TENTH STREET RIVERSIDE, CALIFORNIA	MONUMENT TIES FOR TRACT 4915	SHEET NO. 1 OF 8 DATE FEB. 1978 SCALE 1" = 60'

X FD. Ramset Nail on T/C
■ FD. "C" Nail on T/C
● FD. LD. & TK. on T/C
○ Set LD. & TK. on T/C

Scale:	**OFFICIAL TIE PLAT** **CITY OF RIVERSIDE**	
Date:		
Drawn by:	*These ties are for the purpose of perpetuating the found monumentation. No claim is made as to the relationship of the points or lines shown hereon to true boundary locations.*	Sheet 1 of 1
W.O.:		File No.:
F.B.:		