1621. TIF

Street: CROSS ST. X-Street: ZODIAC DR.

OFFICIAL USE ONLY

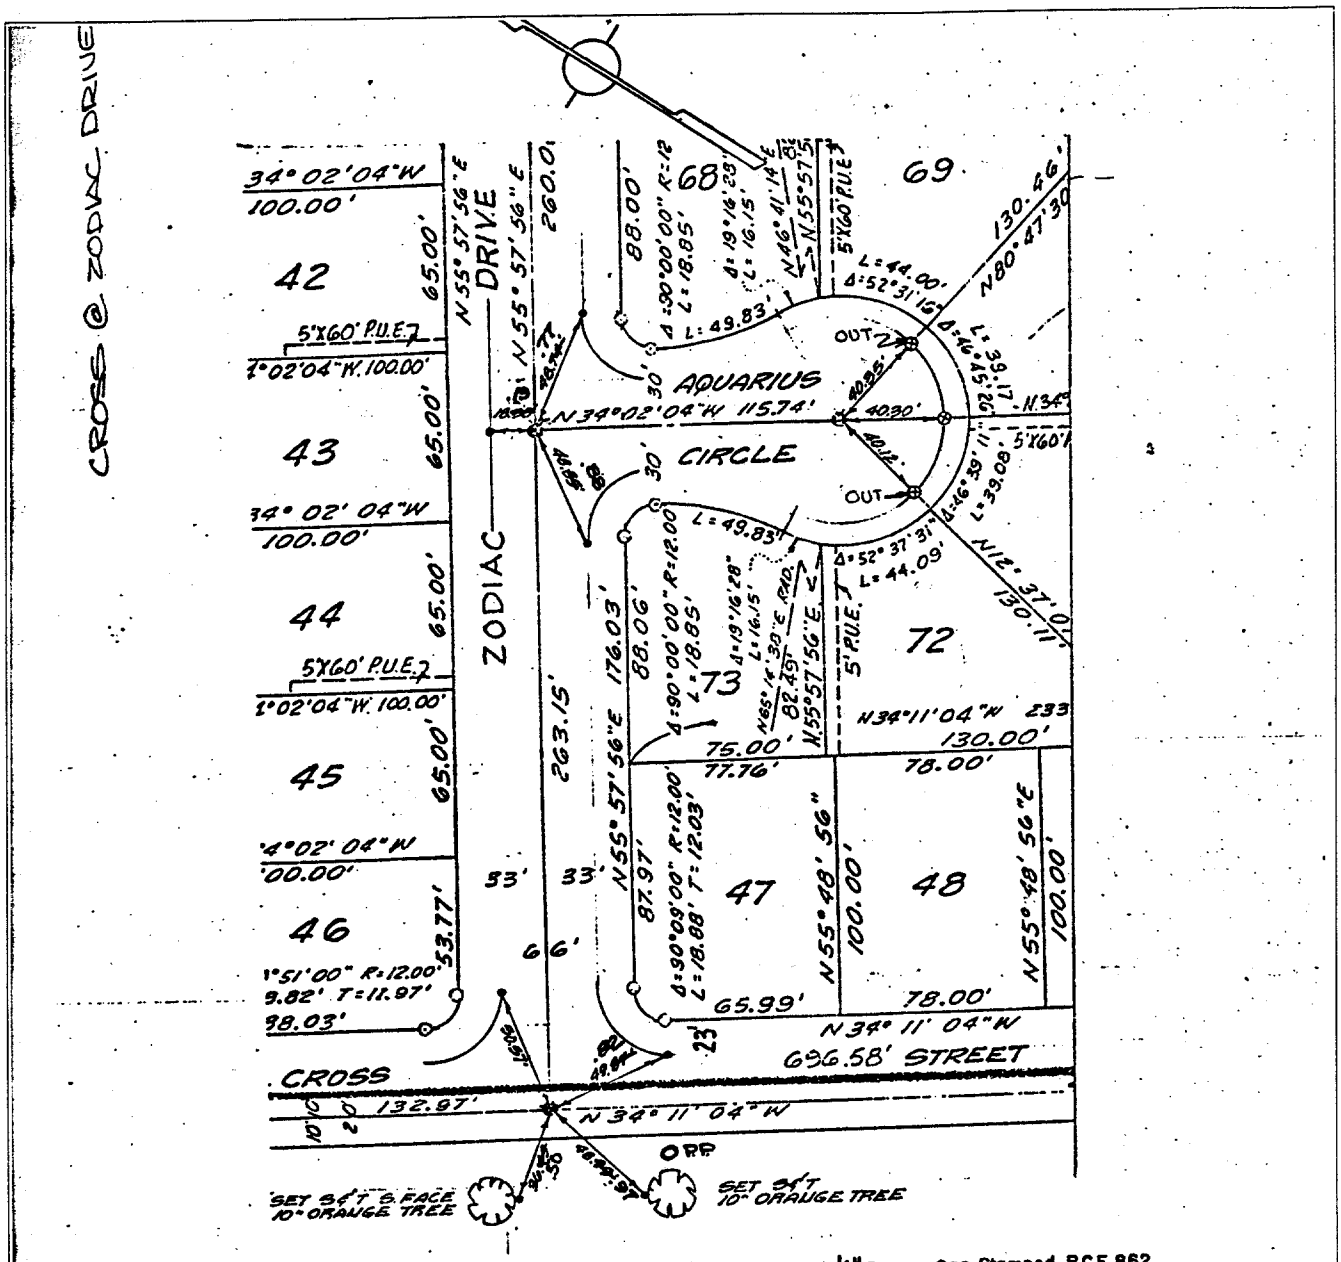

E DAVIDSON ASSOCIATES 3426 TENTH STREET RIVERSIDE, CALIFORNIA	MONUMENT TIES FOR TRACT 4915	SHEET NO. 3 OF 8 DATE FEB. 1978 SCALE 1" = 50'

× FD. Ramset Nail on T/C
■ FD. "C" Nail on T/C
● FD. LD. & TK. on T/C
○ Set LD. & TK. on T/C

Scale:	**OFFICIAL TIE PLAT** **CITY OF RIVERSIDE**	TRACT 4915
Date:		
Drawn by:	*These ties are for the purpose of perpetuating the found monumentation. No claim is made as to the relationship of the points or lines shown hereon to true boundary locations.*	Sheet 3 of 8
W.O.:		File No.:
F.B.:		