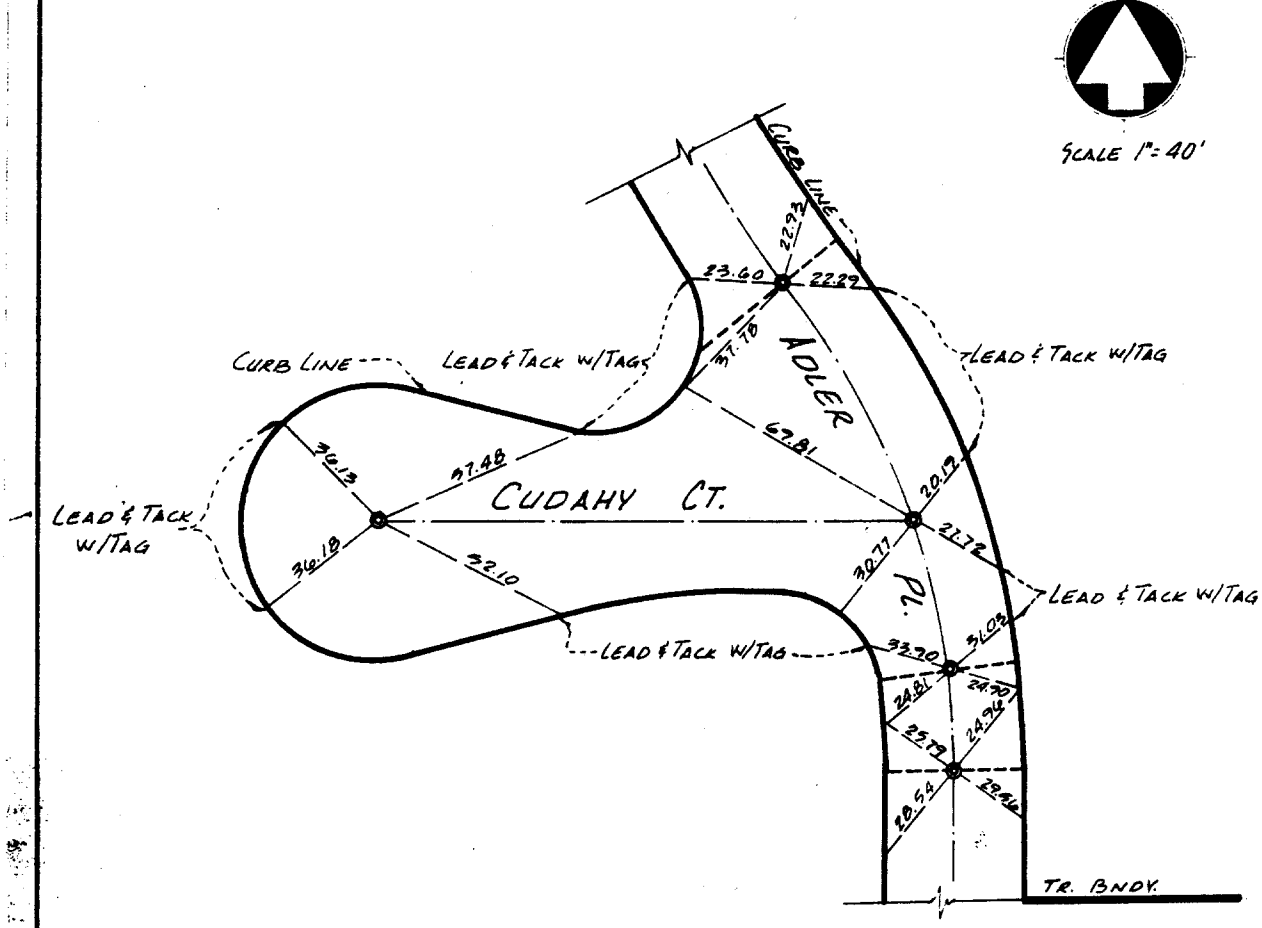

TIES CHECKED
6-24-77
GR

NOTE

ALL TIES TO LEAD & TACK IN CURB UNLESS SHOWN OTHERWISE.

LEGEND

◎ INDICATES 1" I.P. SET FLUSH, TAGGED L.S. 3712.

ADLER

CENTERLINE TIES TRACT 5104-5	MAXWELL, BROWN & MULLINS PLANNING · ENGINEERING · SURVEYING 1771 No. D St., San Bernardino, California 92405	
	SCALE 1" = 40'	JOB NO. 75-8-3
	DATE 2/23/77	DWG. NO. 25.3

X-Street: CUDAHY CT

X-Street: ADLER

OFFICIAL USE ONLY

× FD. Ramset Nail on T/C
■ FD. "C" Nail on T/C
● FD. LD. & TK. on T/C
○ Set LD. & TK. on T/C

Scale:	OFFICIAL TIE PLAT CITY OF RIVERSIDE	
Date:		
Drawn by:		
W.O.:	*These ties are for the purpose of perpetuating the found monumentation. No claim is made as to the relationship of the points or lines shown hereon to true boundary locations.*	Sheet 1 of 1
F.B.:		File No.: