1804. TIF

Street: CANYON CREST DR.

X-Street: WILDING

OFFICIAL USE ONLY

24

SURVEY OF TR 9078-4 DATE 3-14-86 84-175

PARTY NO. AND MEMBERS Bailey Dice Jr Samaniego F.B. 1041 PAGE 243

M.S NOTES CALC'D BY CALC'S CHECKED BY: MAP NO. WEATHER

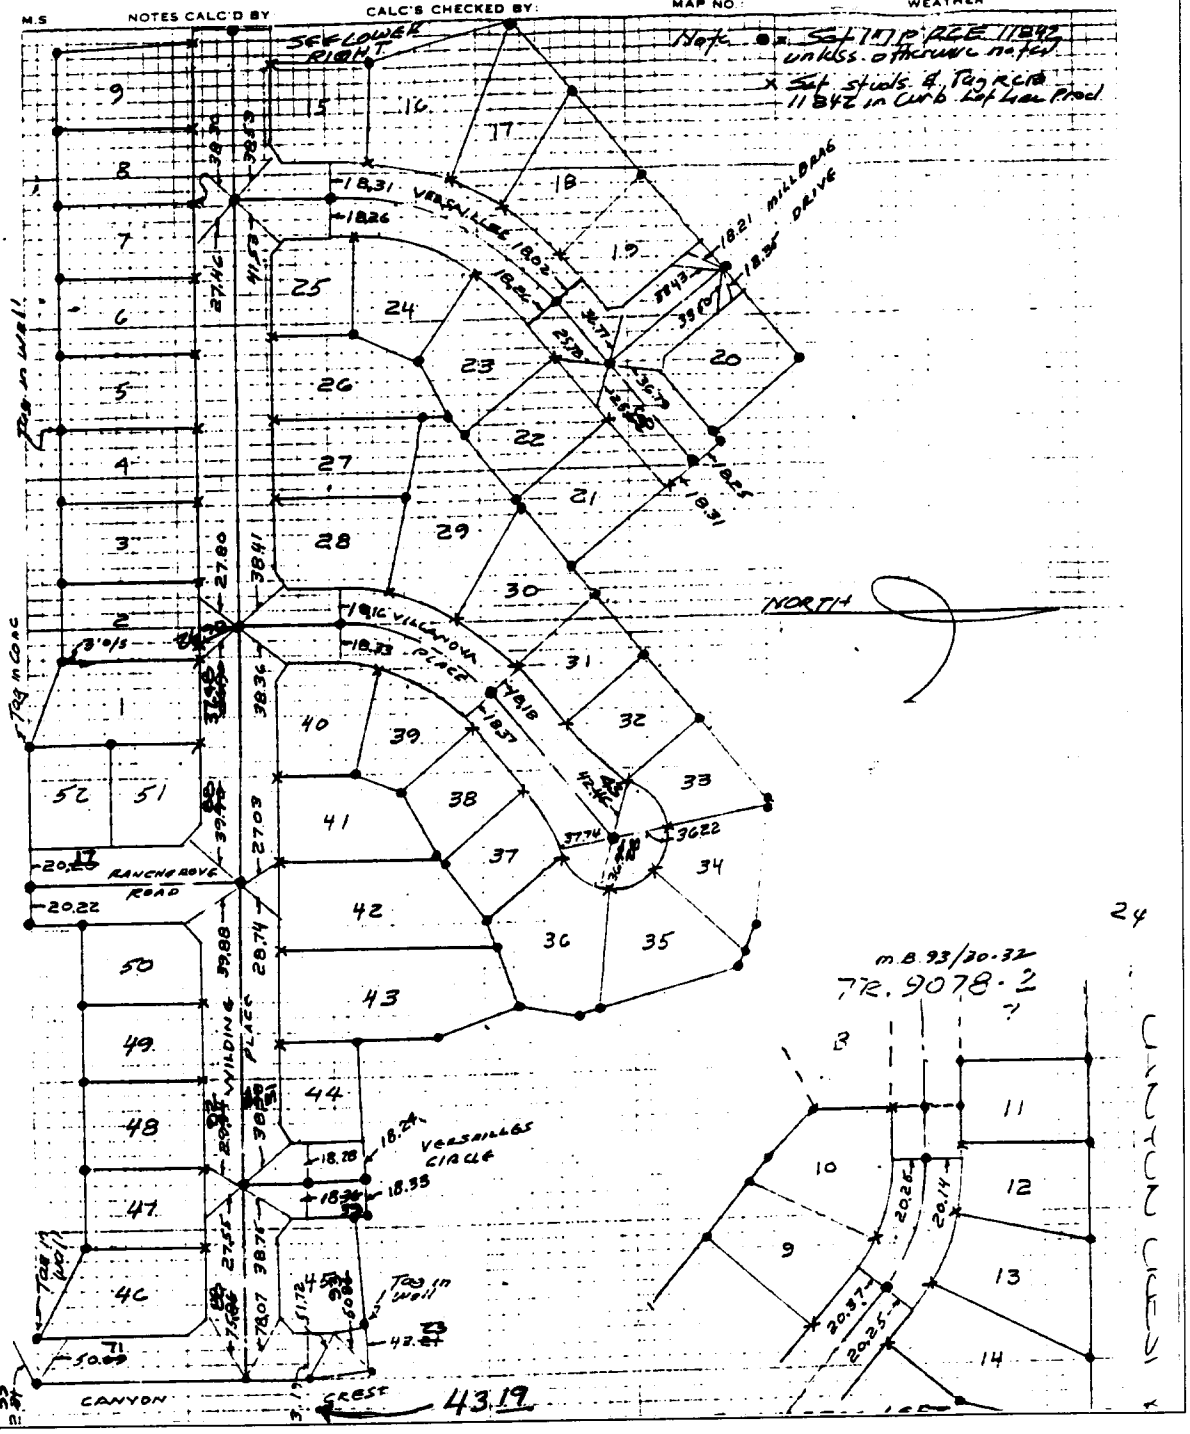

× FD. Ramset Nail on T/C

■ FD. "C" Nail on T/C

● FD. LD. & TK. on T/C

○ Set LD. & TK. on T/C

Scale:	**OFFICIAL TIE PLAT**	
Date:	**CITY OF RIVERSIDE**	
Drawn by:	*These ties are for the purpose of perpetuating the found monumentation. No claim is made as to the relationship of the points or lines shown hereon to true boundary locations.*	Sheet 1 of 1
W.O.:		File No.:
F.B.:		