# TRANSIT TIES

1866.TIF

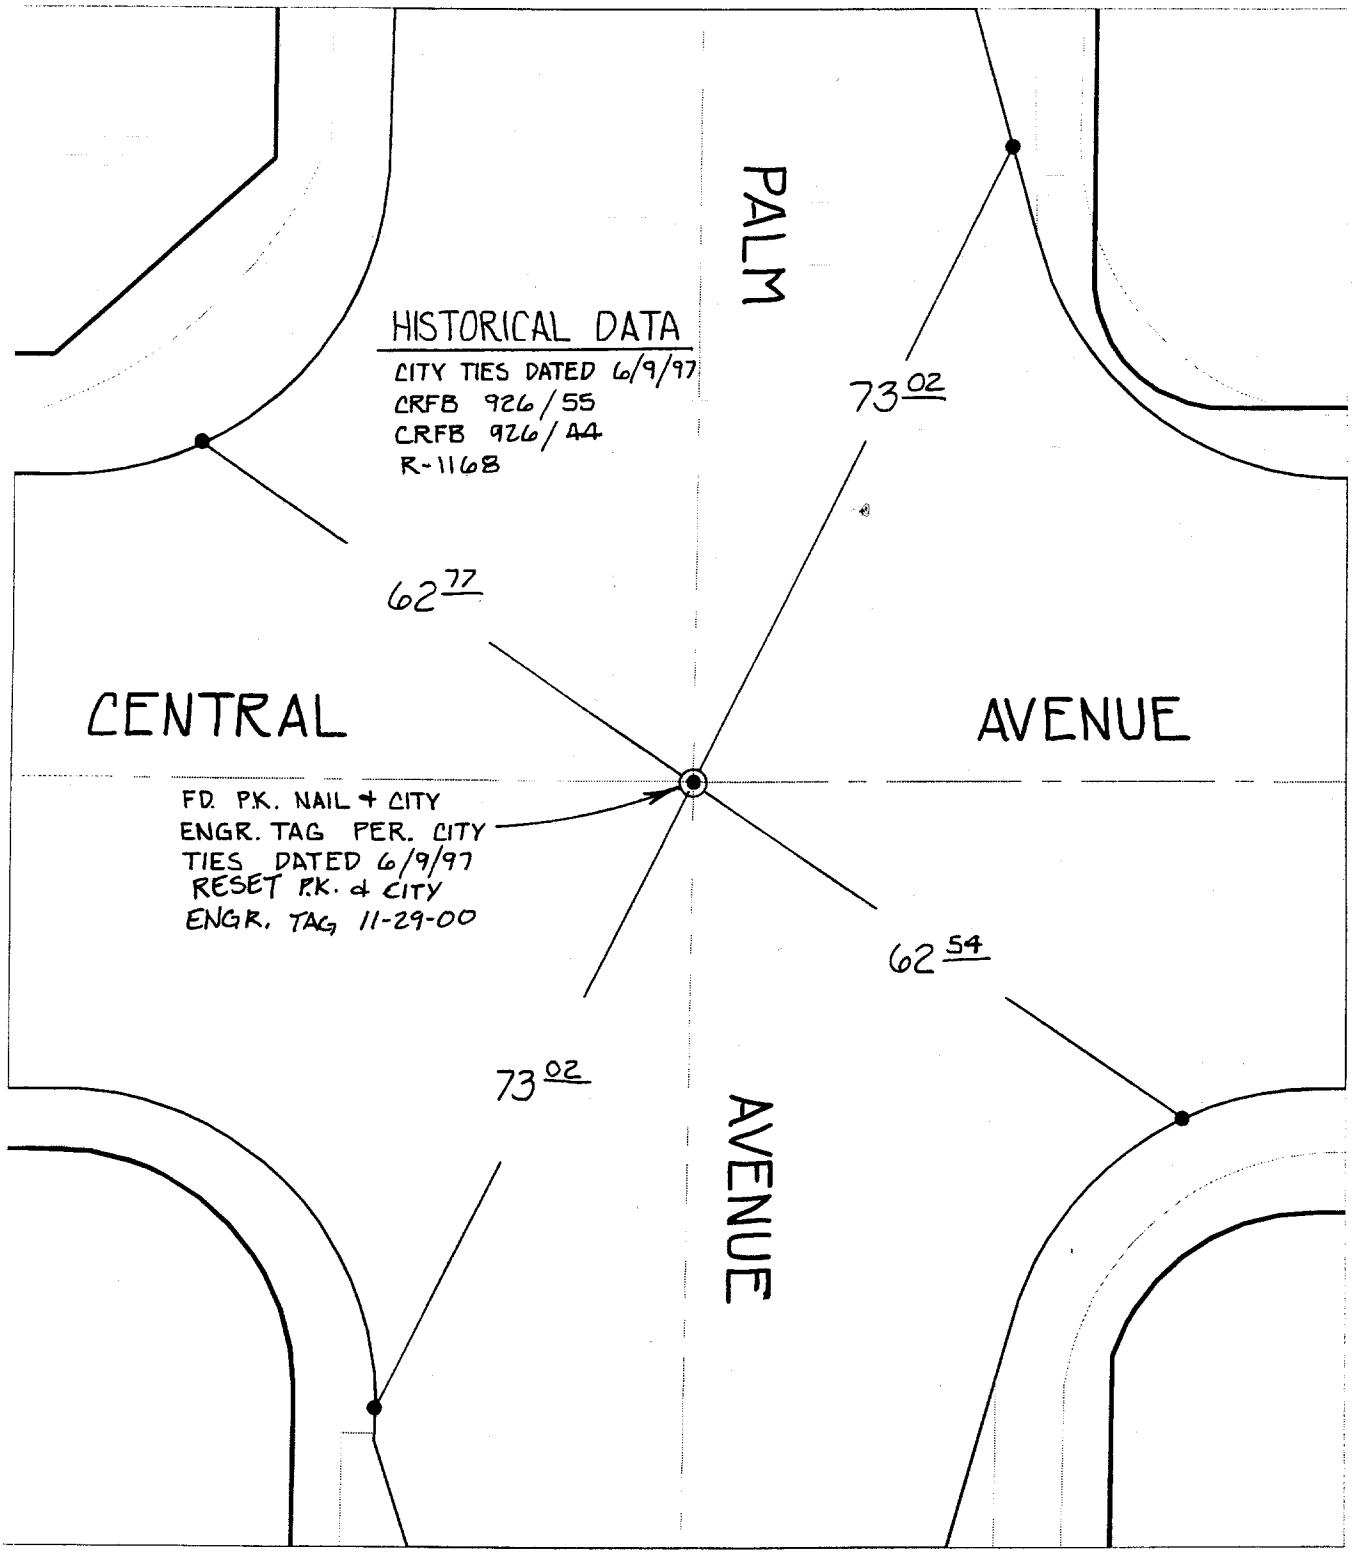


Street: CENTRAL AVENUE 1866.TIF

X-Street: PALM AVENUE

OFFICIAL USE ONLY

36

× FD. Ramset Nail on T/C
■ FD. "C" Nail on T/C
● FD. LD. & TK. on T/C
○ Set LD. & TK. on T/C

| | | |
|---|---|---|
| Scale: 1" = 20' | **OFFICIAL TIE PLAT** | N W E S |
| Date: 11/9/99 | **CITY OF RIVERSIDE** | |
| Drawn by: SURVEY | *These ties are for the purpose of perpetuating the found monumentation. No claim is made as to the relationship of the points or lines shown hereon to true boundary locations.* | |
| W.O.: | | Sheet 1 of 1 |
| F.B.: | | File No.: 36 |