2011.TIP

STREET COCHRAN AVE X-STREET PENROD DR

OFFICE USE ONLY

M.S NOTES CALC'D BY CALC'S CHECKED BY MAP NO. WEATHER

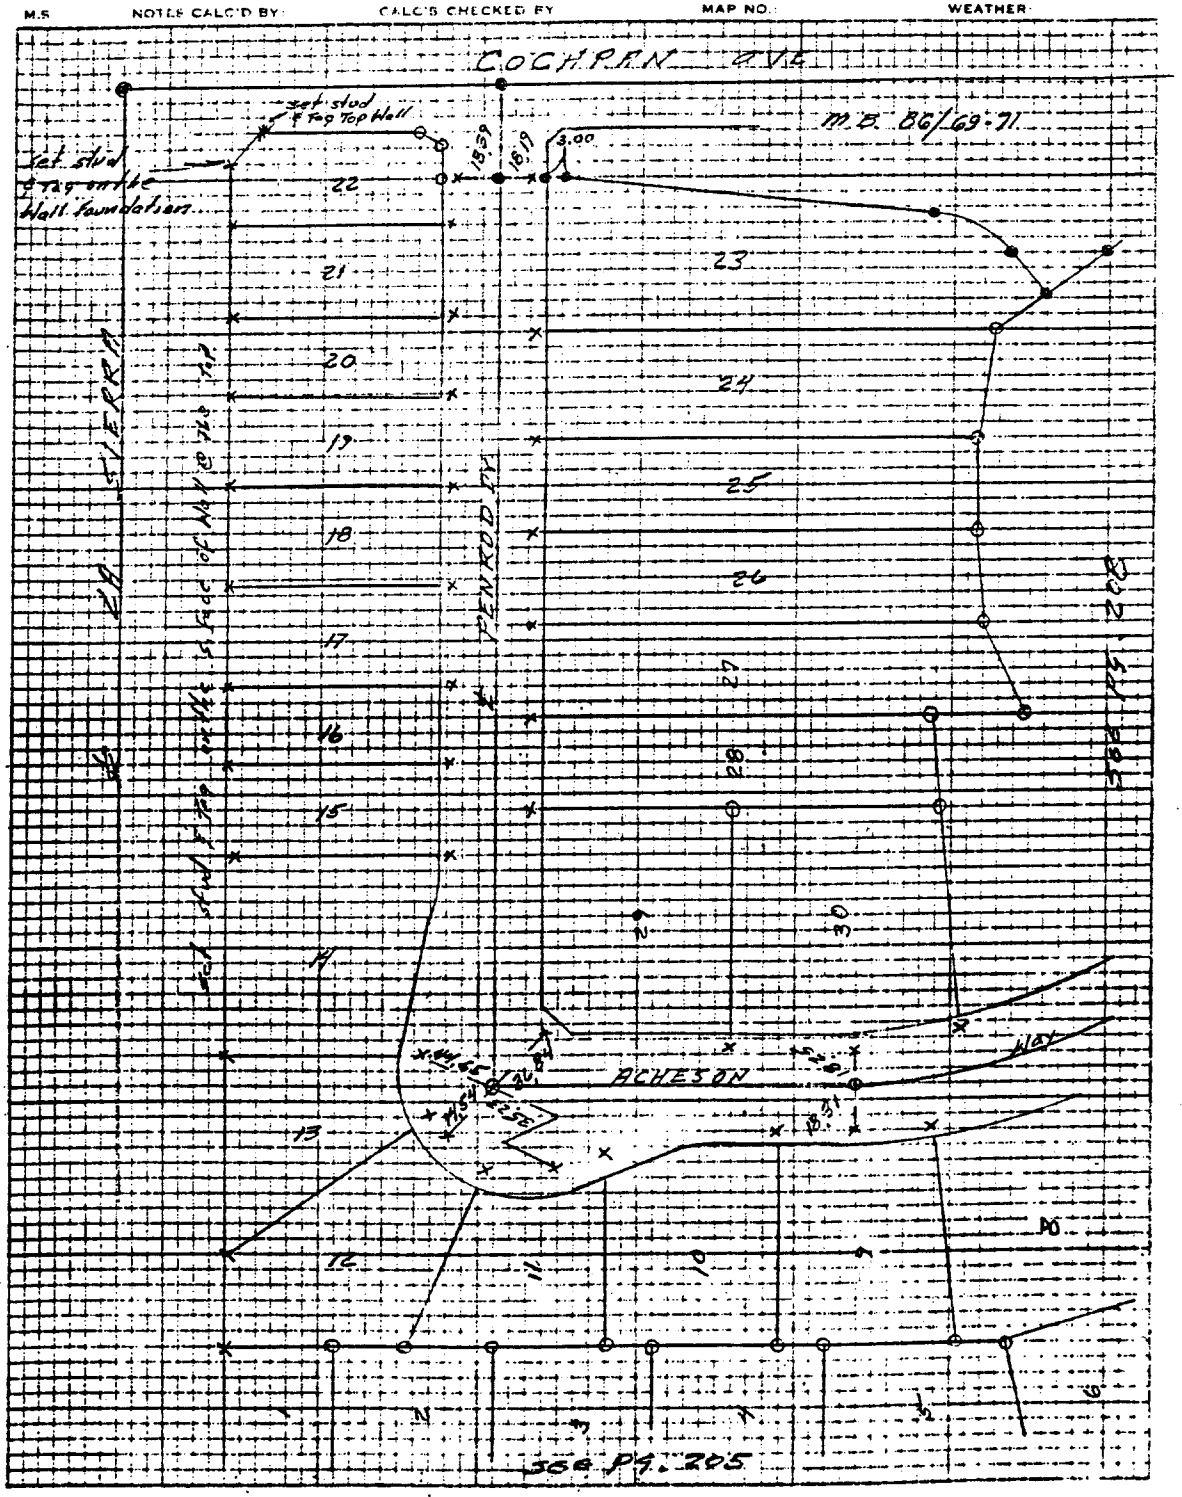

ALBERT A. WEBB ASSOCIATES 3788 McCRAY STREET RIVERSIDE CALIFORNIA 92506

X FD. Ramset Nail on T/C

■ FD. "C" Nail on T/C

● FD. LD. & TK. on T/C

○ SET LD. & TK. On T/C

SCALE:	OFFICIAL TIE PLAT CITY OF RIVERSIDE	SHEET
DATE:		
DR. BY:	*These ties are for the purpose of perpetuating the found monumentation. No claim is made as to the relationship of the points or lines shown hereon to true boundary locations.*	OF SHEETS
W.O.:		FILE NO.:
F.B.:		