2654.TIF

Street: COLUMBIA AVE X-Street: CLOVERDALE

OFFICIAL USE ONLY

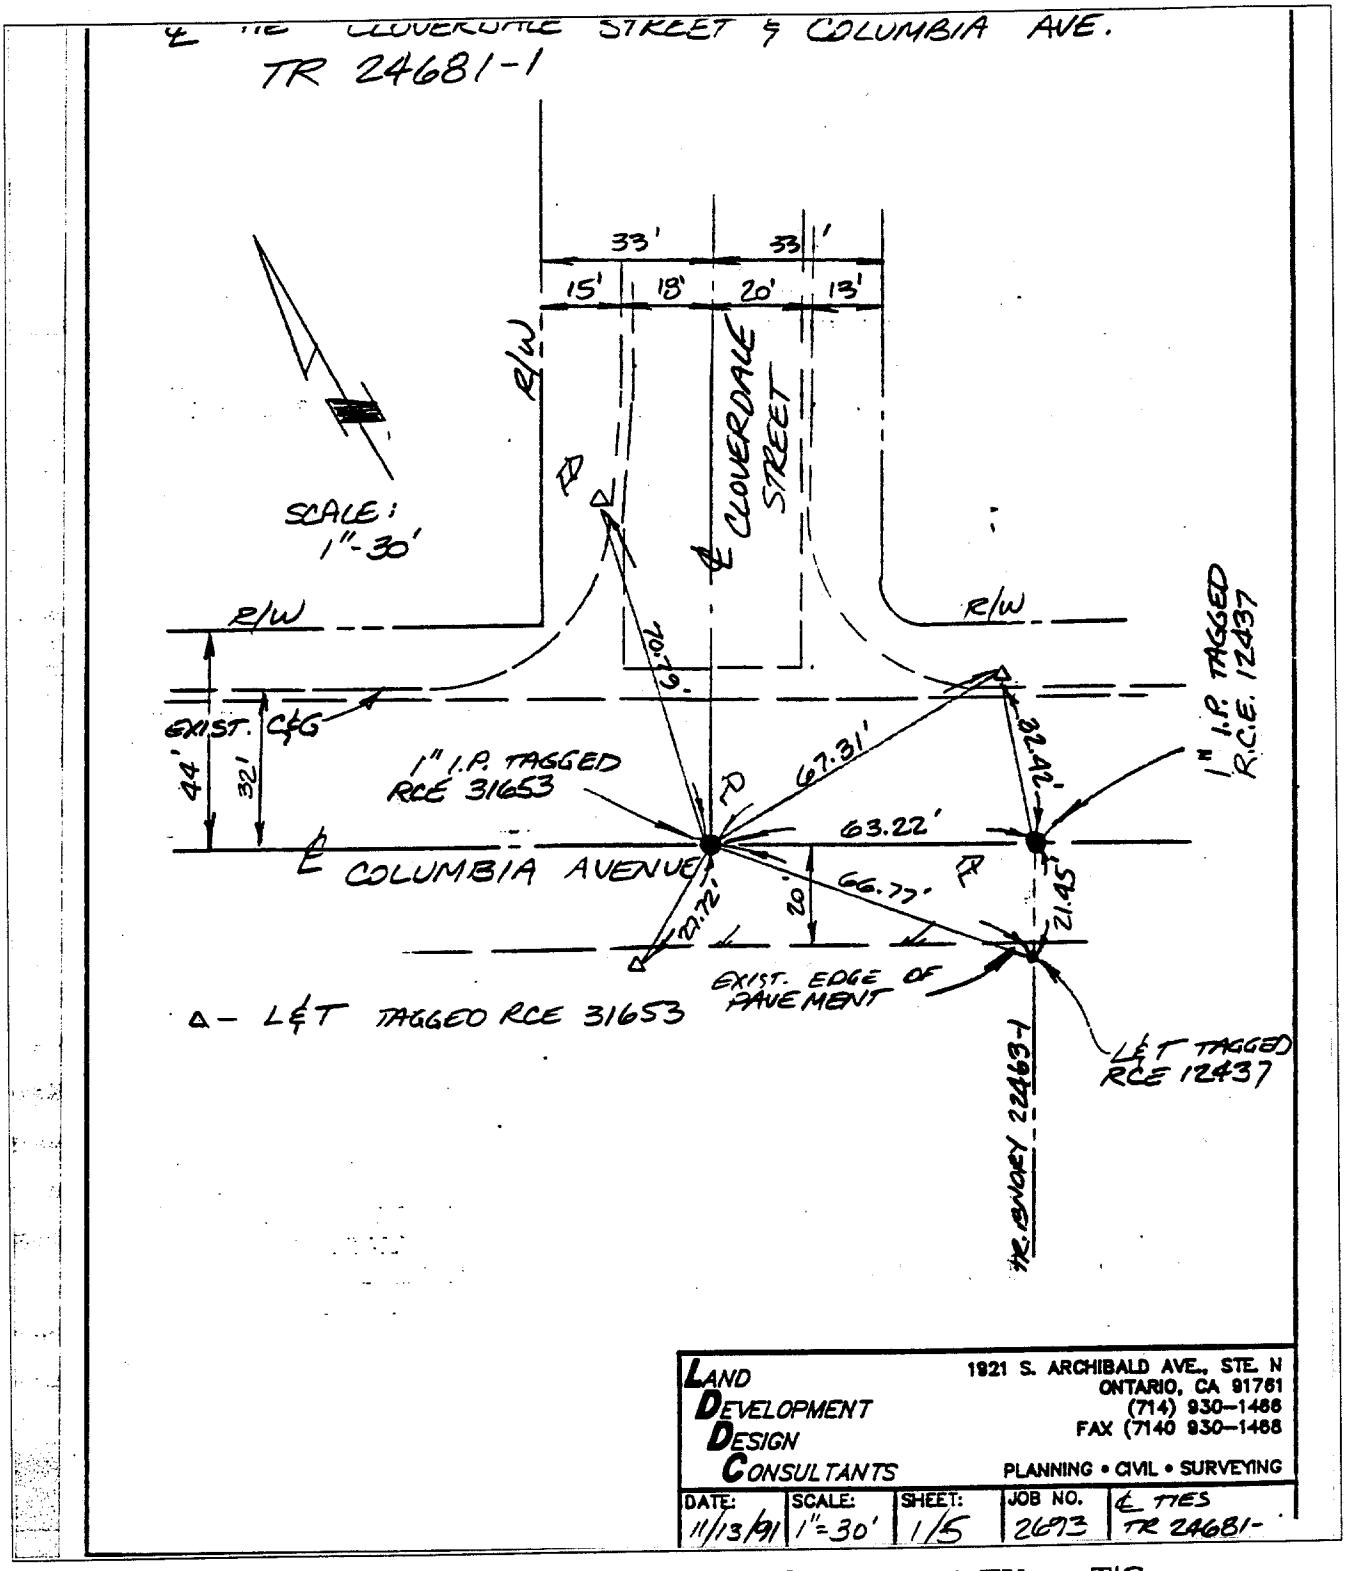

LAND DEVELOPMENT DESIGN CONSULTANTS
1921 S. ARCHIBALD AVE., STE. N
ONTARIO, CA 91761
(714) 930-1466
FAX (7140 930-1466
PLANNING • CIVIL • SURVEYING

DATE:	SCALE:	SHEET:	JOB NO.	℄ TIES
11/13/91	1"=30'	1/5	2693	TR 24681-

× FD. Ramset Nail on T/C
■ FD. "C" Nail on T/C
● FD. LD. & TK. on T/C
○ Set LD. & TK. on T/C

Scale:
Date:
Drawn by:
W.O.:
F.B.:

OFFICIAL TIE PLAT
CITY OF RIVERSIDE

These ties are for the purpose of perpetuating the found monumentation. No claim is made as to the relationship of the points or lines shown hereon to true boundary locations.

Sheet 1 of 1
File No.: