2064 · TIF

Street: COLUMBIA X-Street: TURLEY

OFFICIAL USE ONLY

21A

TRACT NO. 19119-1

Columbia @ Turley (21A)

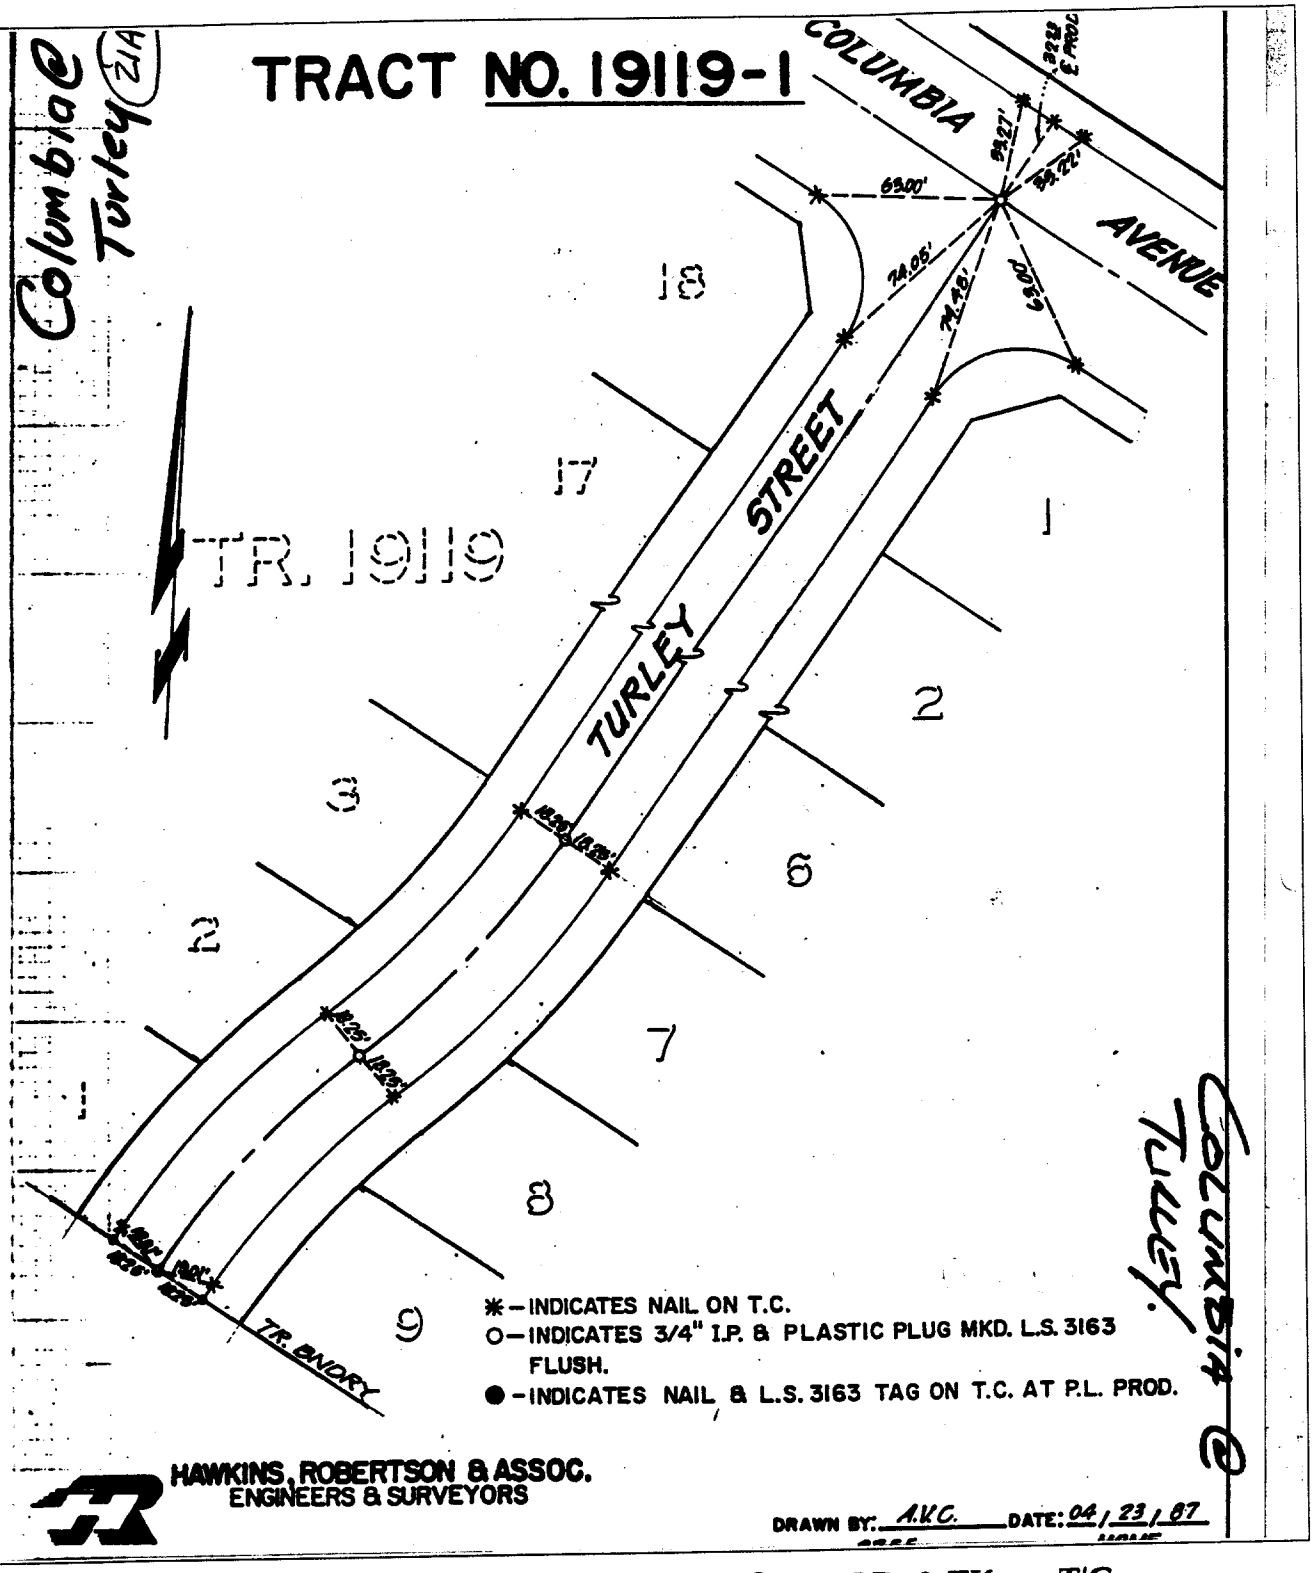

✱ – INDICATES NAIL ON T.C.
O – INDICATES 3/4" I.P. & PLASTIC PLUG MKD. L.S. 3163 FLUSH.
● – INDICATES NAIL & L.S. 3163 TAG ON T.C. AT P.L. PROD.

HAWKINS, ROBERTSON & ASSOC.
ENGINEERS & SURVEYORS

DRAWN BY: A.V.C. DATE: 04/23/87

× FD. Ramset Nail on T/C
■ FD. "C" Nail on T/C
● FD. LD. & TK. on T/C
○ Set LD. & TK. on T/C

Scale:	**OFFICIAL TIE PLAT** CITY OF RIVERSIDE	
Date:		
Drawn by:	*These ties are for the purpose of perpetuating the found monumentation. No claim is made as to the relationship of the points or lines shown hereon to true boundary locations.*	Sheet 1 of 1
W.O.:		File No.:
F.B.:		