2068. T/F

Street: COLUMBIA AVE

X-Street: CLOVERDALE ST

OFFICIAL USE ONLY

23

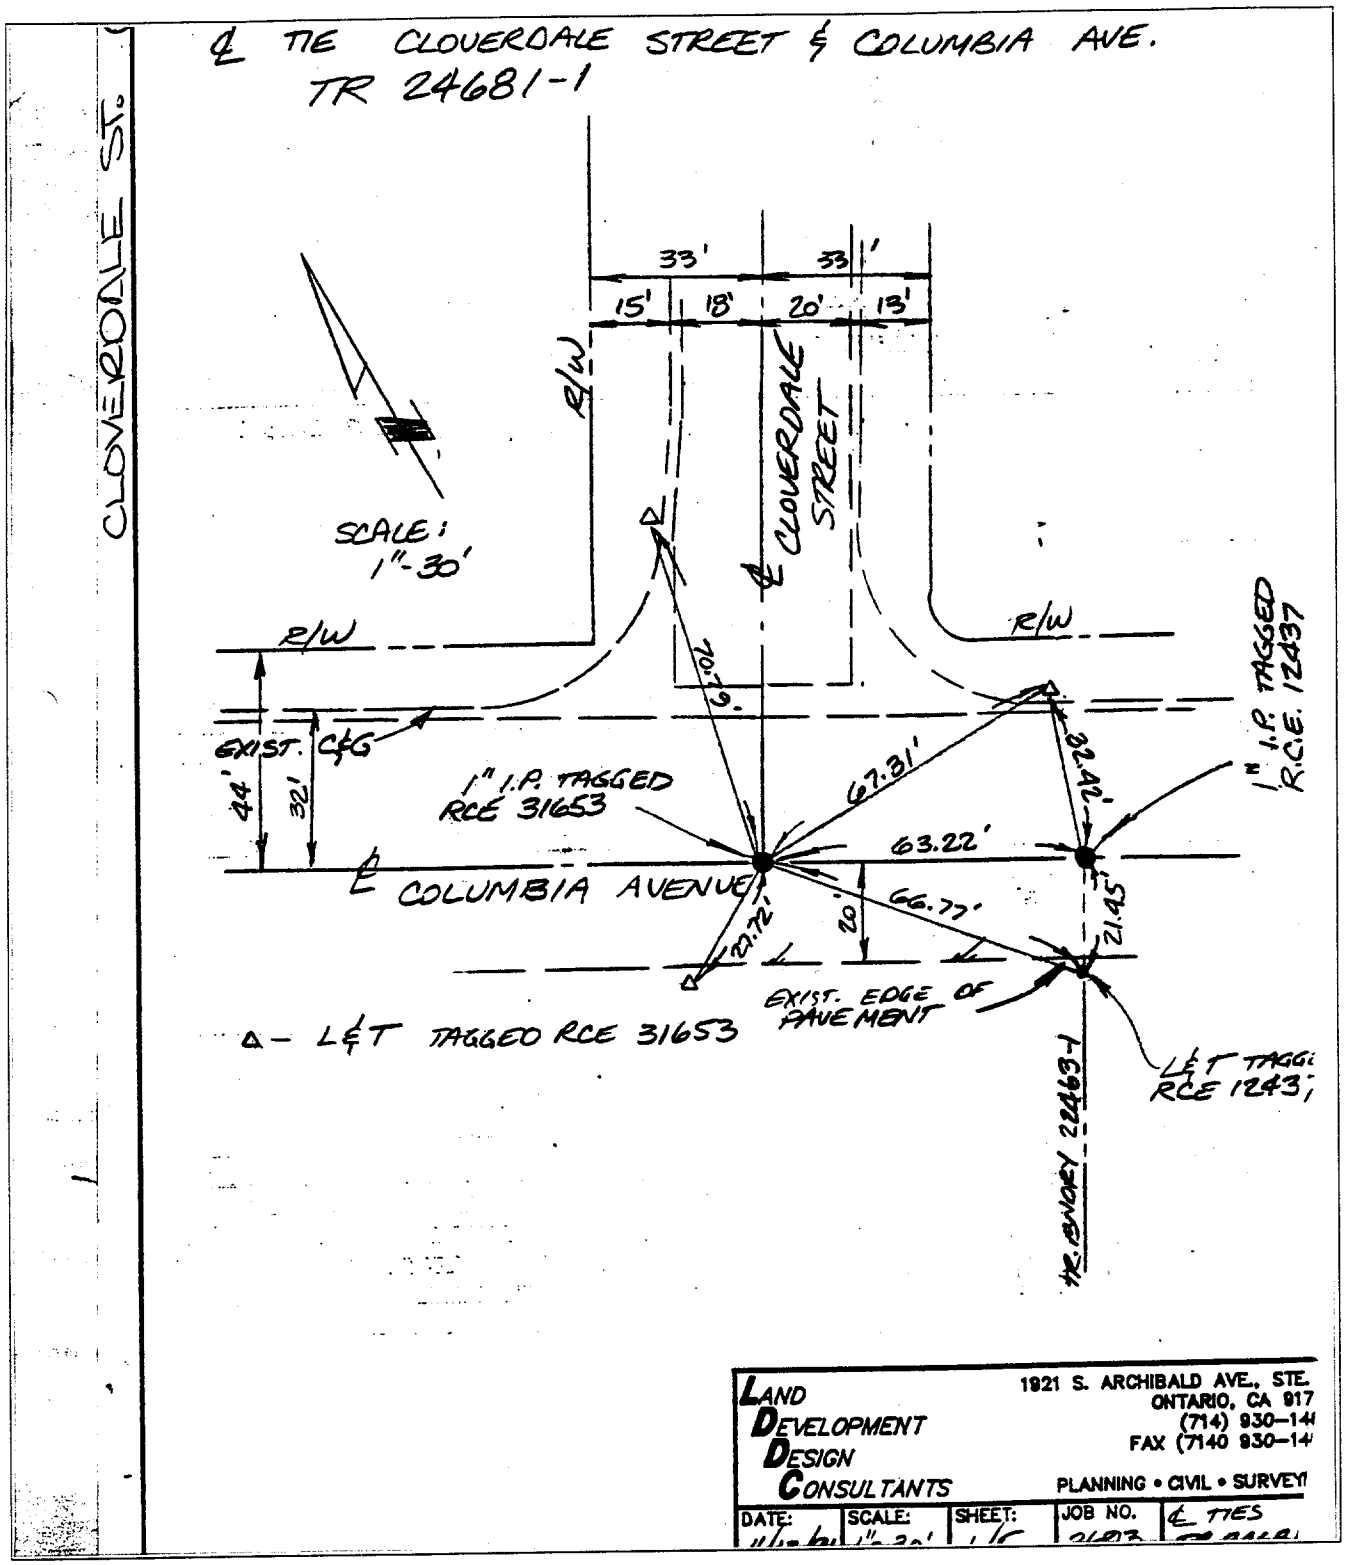

LAND DEVELOPMENT DESIGN CONSULTANTS

1921 S. ARCHIBALD AVE., STE.
ONTARIO, CA 917
(714) 930-144
FAX (7140 930-14

PLANNING • CIVIL • SURVEY

DATE:	SCALE:	SHEET:	JOB NO.	℄ TIES
	1"=30'	1/1		

× FD. Ramset Nail on T/C
■ FD. "C" Nail on T/C
● FD. LD. & TK. on T/C
○ Set LD. & TK. on T/C

Scale:	**OFFICIAL TIE PLAT** **CITY OF RIVERSIDE**	
Date:		
Drawn by:	*These ties are for the purpose of perpetuating the found monumentation. No claim is made as to the relationship of the points or lines shown hereon to true boundary locations.*	Sheet 1 of 1
W.O.:		File No.:
F.B.:		