212.TIF

SURVEYED BY GARCIA-FANN-BELDEN DATE JULY 17, 1985

HISTORICAL DATA
CERB 555/12
CERB 665/47

TRANSIT TIES

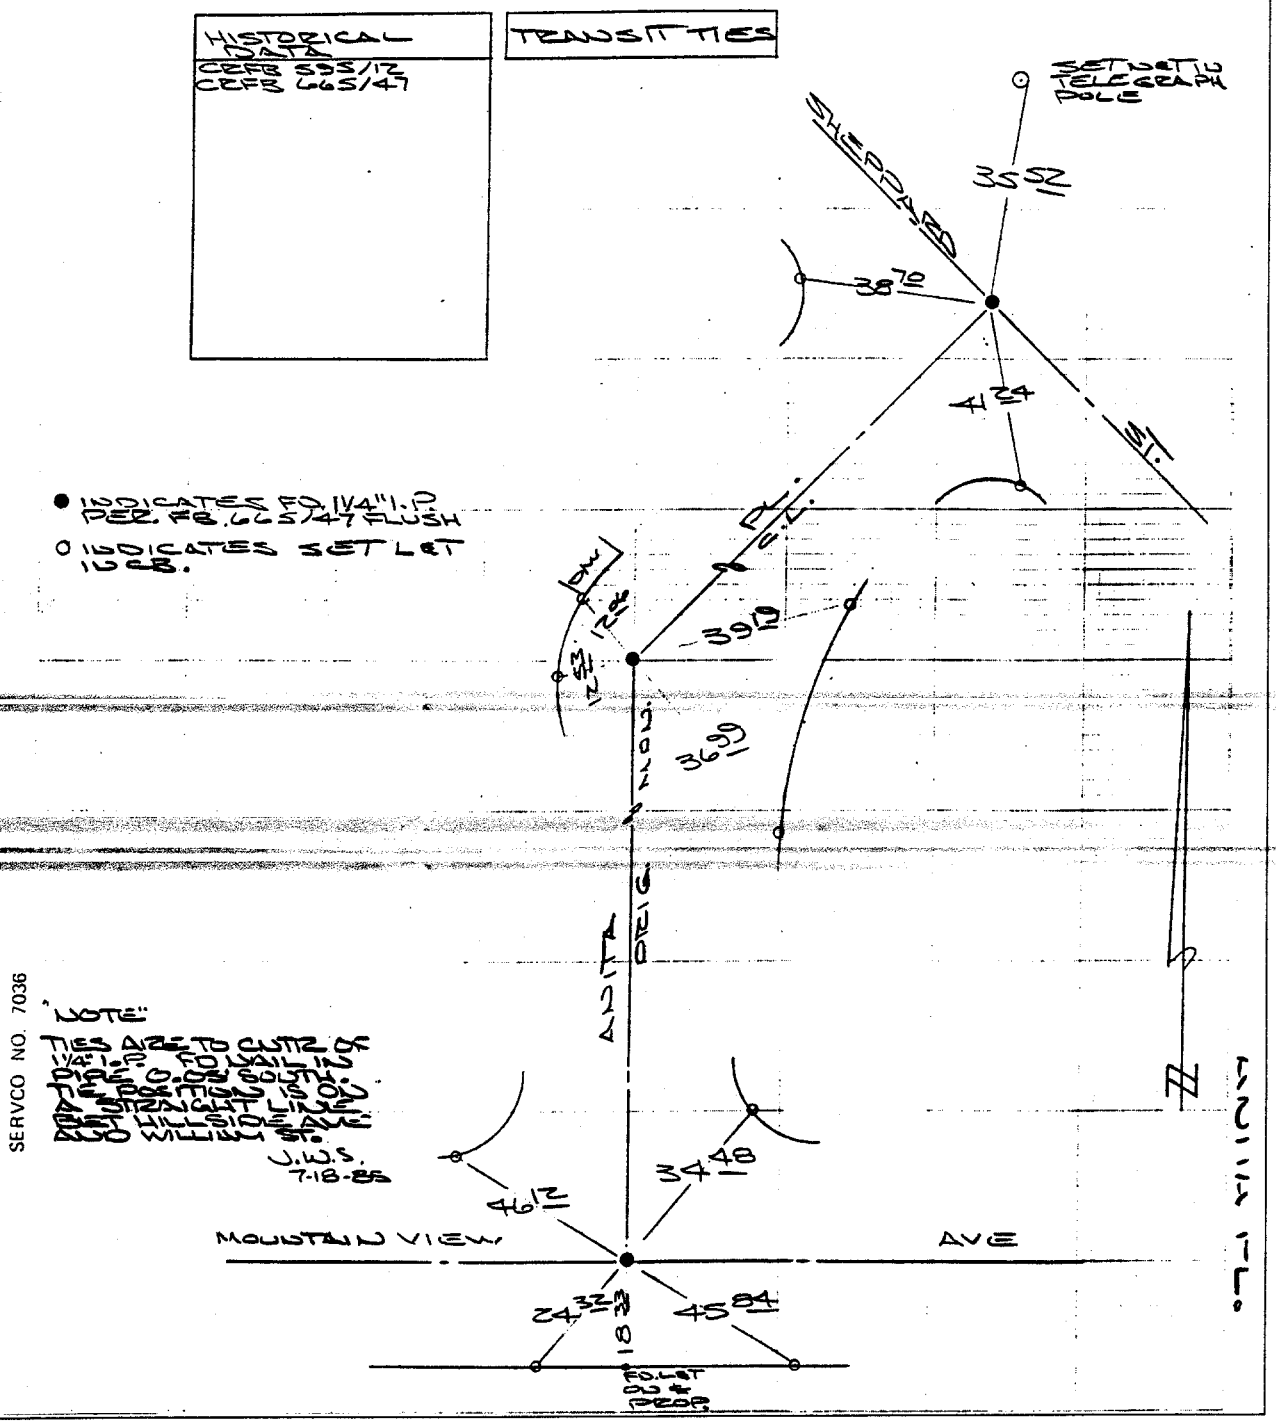

SERVCO NO. 7036

"NOTE"
TIES ARE TO CUTTIE OF 1 1/4" I.P. FD NAIL IN PIPE 0.05' SOUTH. THE POSITION IS ON A STRAIGHT LINE BET HILLSIDE AVE. AND WILLIAM ST.
J.W.S.
7-18-85

Street: ANITA PL.

X-Street: SHEPPARD ST.

OFFICIAL USE ONLY

✕ FD. Ramset Nail on T/C
■ FD. "C" Nail on T/C
● FD. LD. & TK. on T/C
○ Set LD. & TK. on T/C

Scale:	OFFICIAL TIE PLAT CITY OF RIVERSIDE	
Date:		
Drawn by:	*These ties are for the purpose of perpetuating the found monumentation. No claim is made as to the relationship of the points or lines shown hereon to true boundary locations.*	
W.O.:		Sheet 1 of 1
F.B.:		File No.: