2135. T/F

Street: CREST AVE

X-Street: SINGLETON WY & CAMELOT

OFFICIAL USE ONLY

37

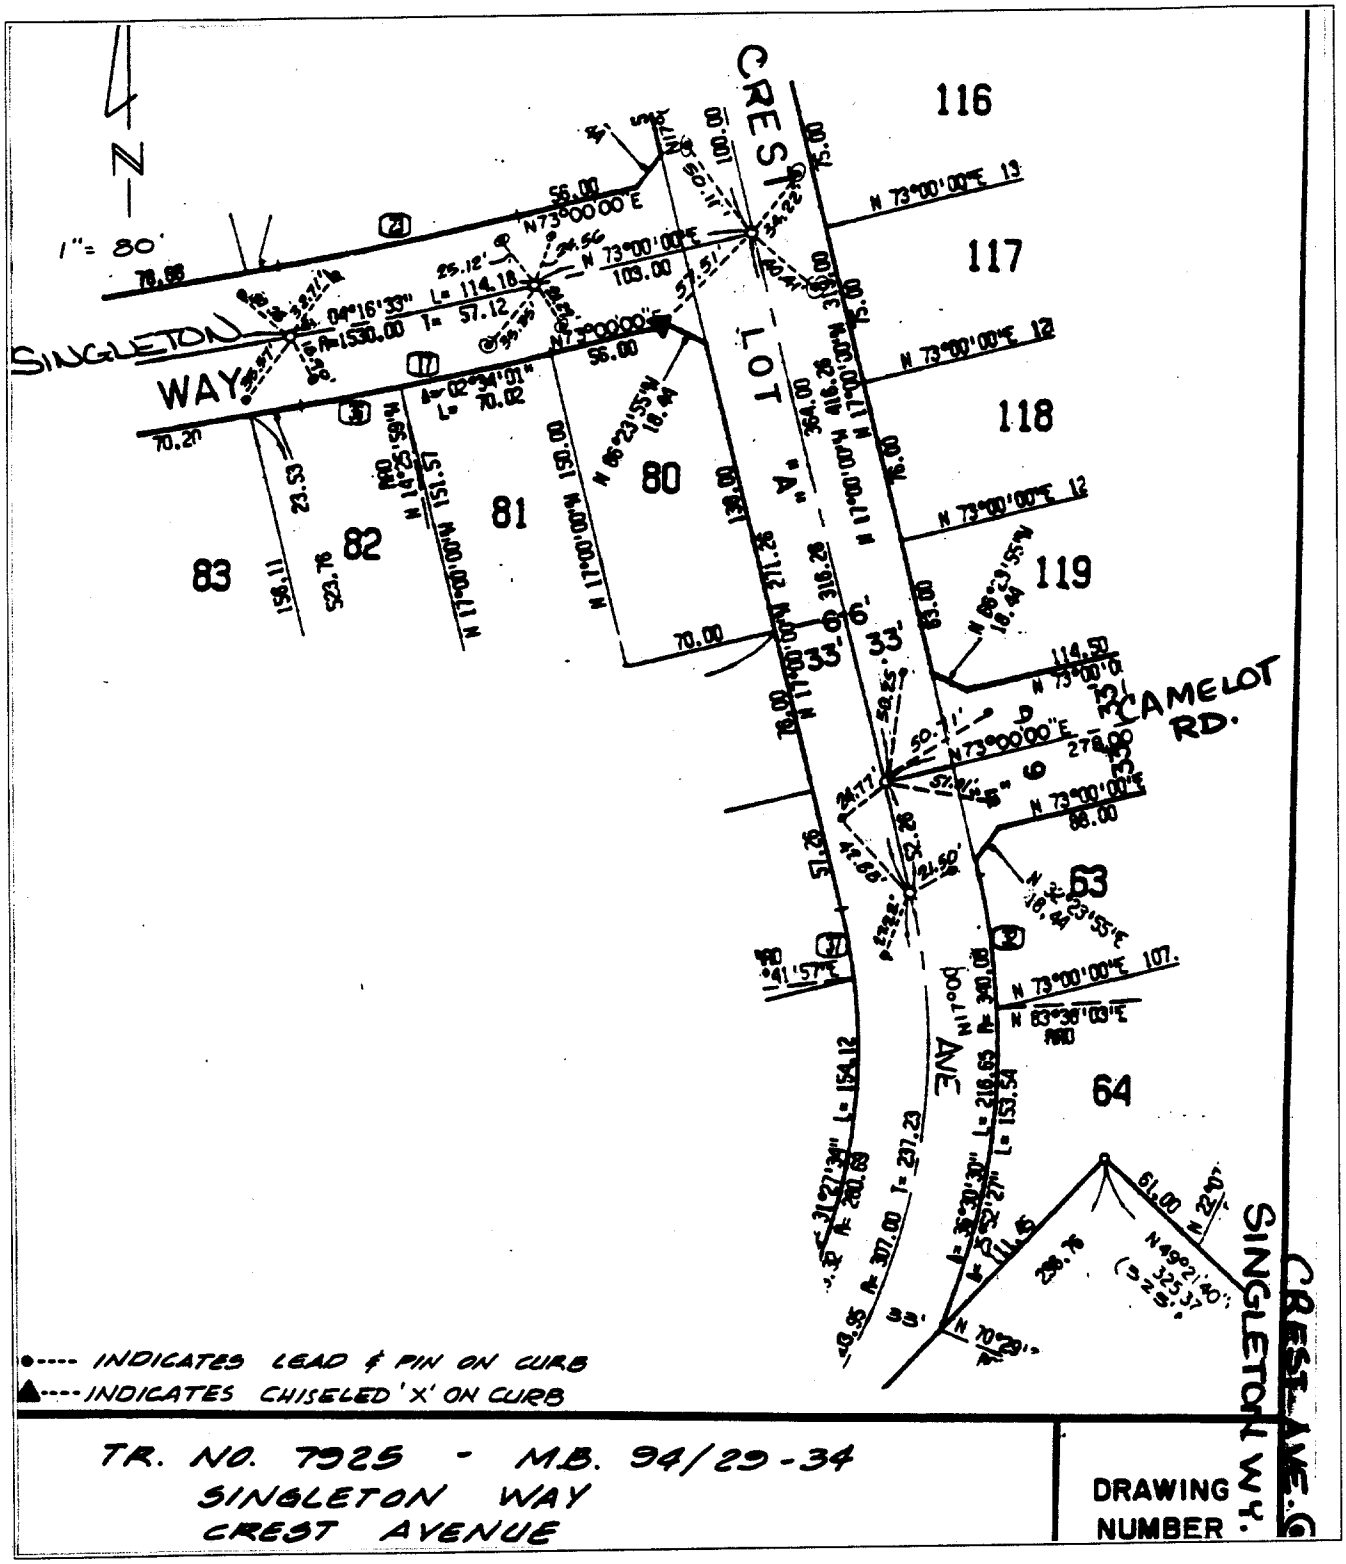

TR. NO. 7925 - M.B. 94/29-34
SINGLETON WAY
CREST AVENUE

DRAWING NUMBER

× FD. Ramset Nail on T/C
■ FD. "C" Nail on T/C
● FD. LD. & TK. on T/C
○ Set LD. & TK. on T/C

Scale:	**OFFICIAL TIE PLAT**	
Date:	**CITY OF RIVERSIDE**	
Drawn by:	*These ties are for the purpose of perpetuating the found monumentation. No claim is made as to the relationship of the points or lines shown hereon to true boundary locations.*	
W.O.:		Sheet 1 of 1
F.B.:		File No.: