2170. TIF

Street: CYPRESS X-Street: SANTA ANA

OFFICIAL USE ONLY

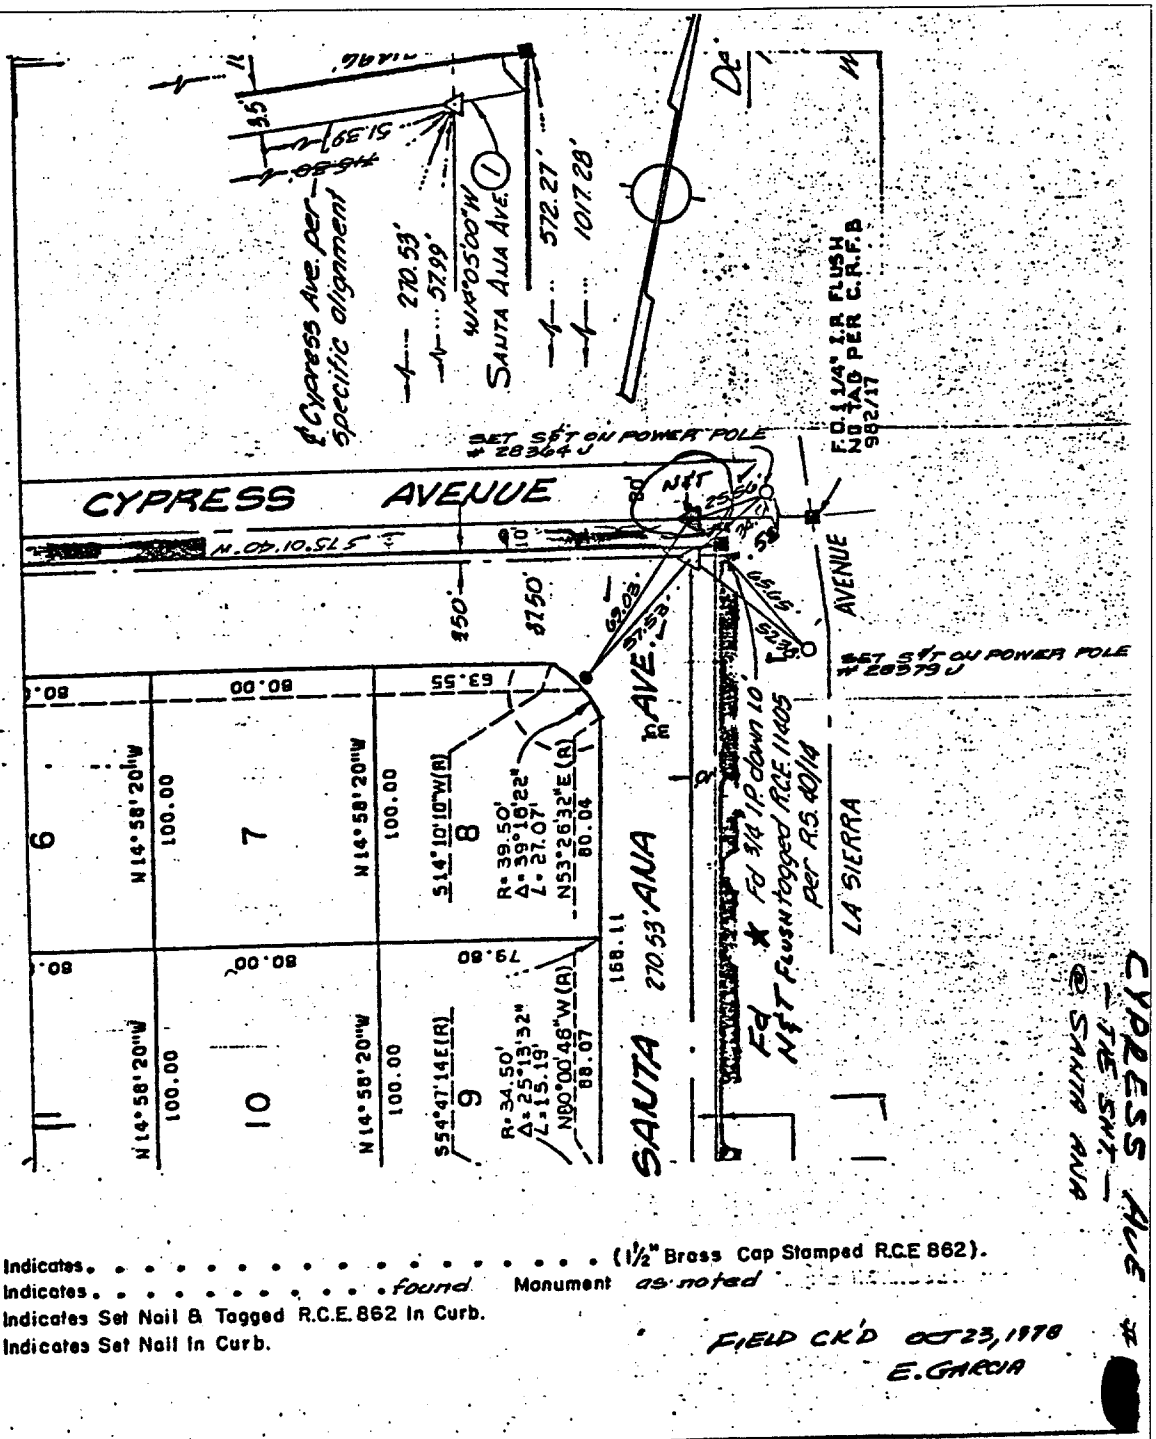

△ Indicates . . . . . (1½" Brass Cap Stamped R.C.E 862).
■ Indicates . . . . . found Monument as noted
⊗ Indicates Set Nail & Tagged R.C.E. 862 In Curb.
● Indicates Set Nail In Curb.

FIELD CK'D OCT 23, 1978
E. GARCIA

DAVIDSON ASSOCIATES 3426 TENTH STREET	MONUMENT TIES FOR TRACT 8665	SHEET NO. 3 OF 6 DATE MAY 1978 SCALE 1" = 50'

27

× FD. Ramset Nail on T/C
■ FD. "C" Nail on T/C
● FD. LD. & TK. on T/C
○ Set LD. & TK. on T/C

Scale:	**OFFICIAL TIE PLAT** **CITY OF RIVERSIDE**	
Date:		
Drawn by:	*These ties are for the purpose of perpetuating the found monumentation. No claim is made as to the relationship of the points or lines shown hereon to true boundary locations.*	Sheet 1 of 1
W.O.:		File No.:
F.B.:		