2175.TIF

SURVEY OF TR. 9655 K&B & MON. & TIES SHEET 1 OF 1 SHEET

FOR J.F. DAVIDSON W.O. No. 80360 Date 12-17-92

SURVEY PARTY R. GARCIA, CANNARZZI REF. W.O. 83-80360 A.M.

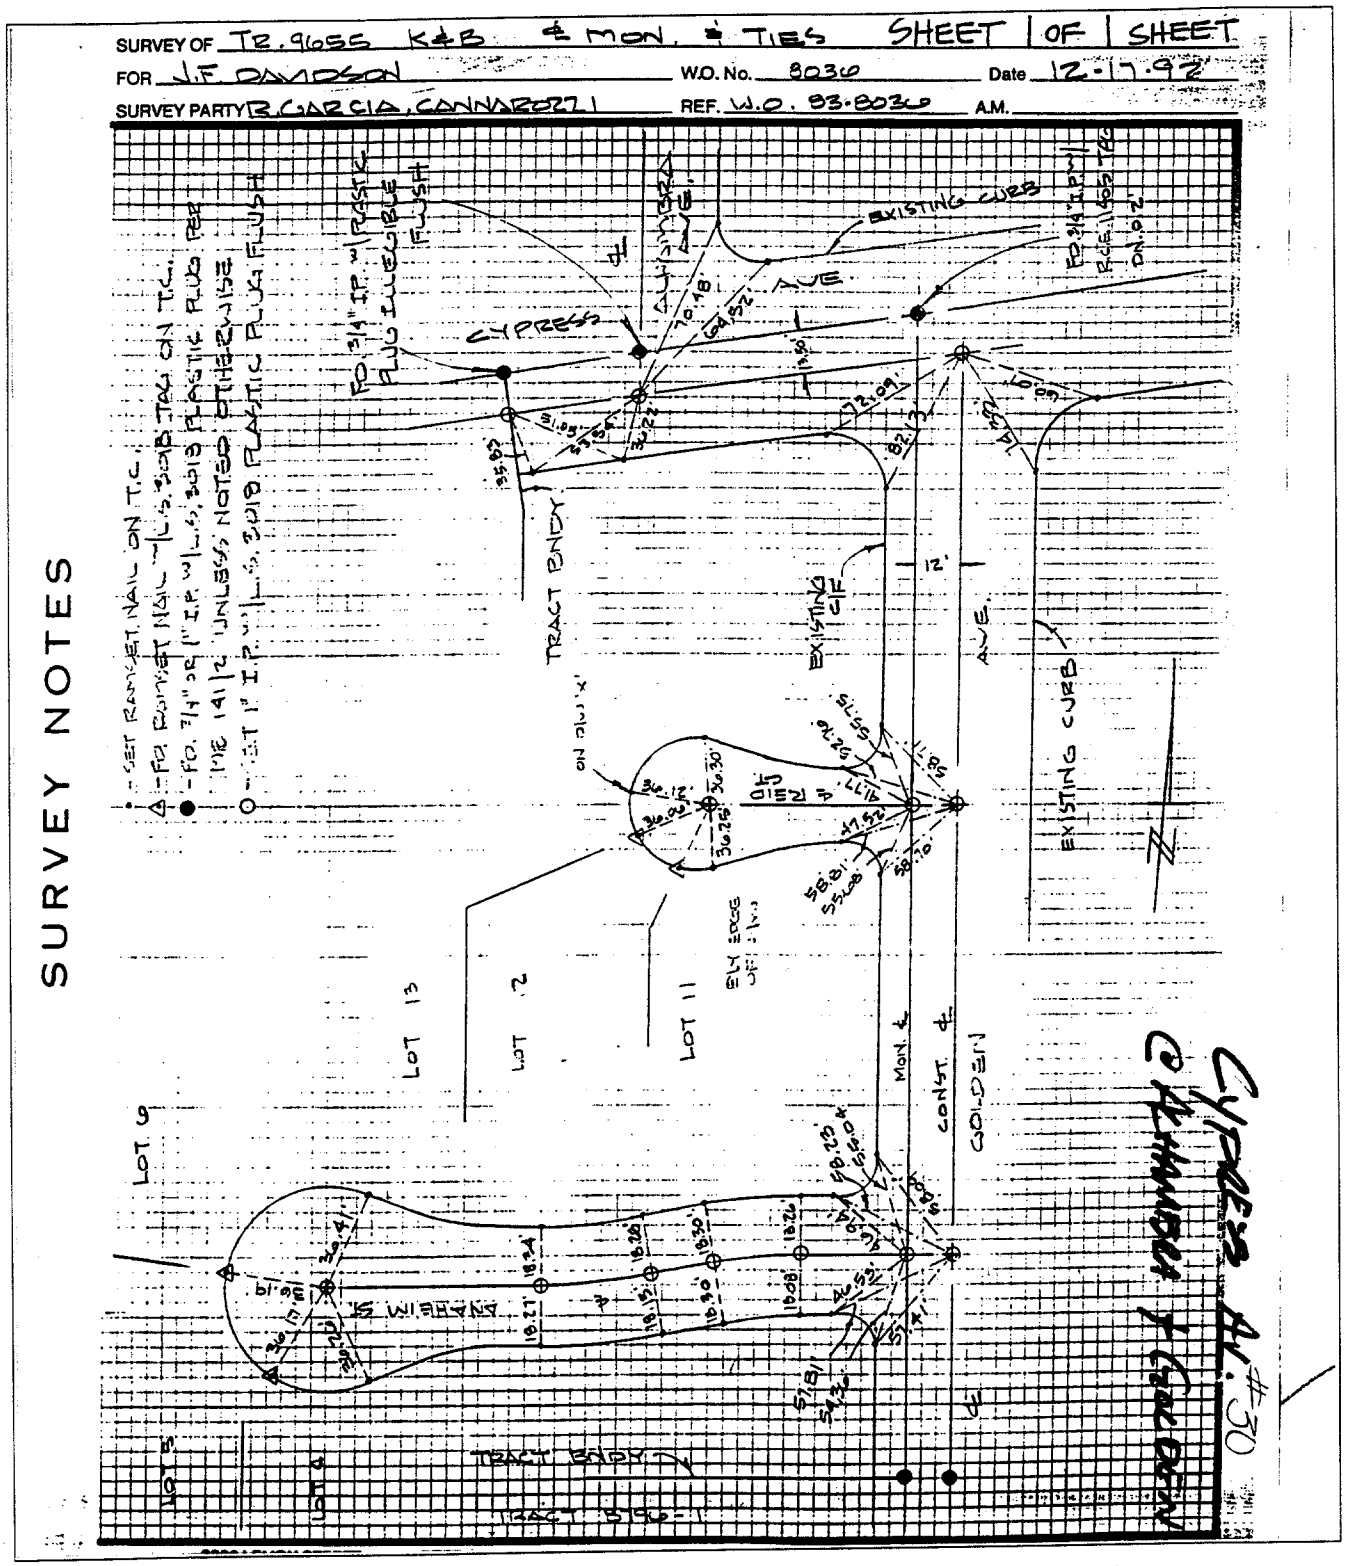

X FD. Ramset Nail on T/C

■ FD. "C" Nail on T/C

● FD. LD. & TK. on T/C

○ Set LD. & TK. on T/C

Street: CYPRESS X-Street: GOLDEN AVE

OFFICIAL USE ONLY

30

Scale:	**OFFICIAL TIE PLAT** CITY OF RIVERSIDE	
Date:		
Drawn by:	*These ties are for the purpose of perpetuating the found monumentation. No claim is made as to the relationship of the points or lines shown hereon to true boundary locations.*	Sheet 1 of 1
W.O.:		File No.:
F.B.:		