2180.TIF

Street: CYPRESS X-Street: SANTA ANA AVE

OFFICIAL USE ONLY

35

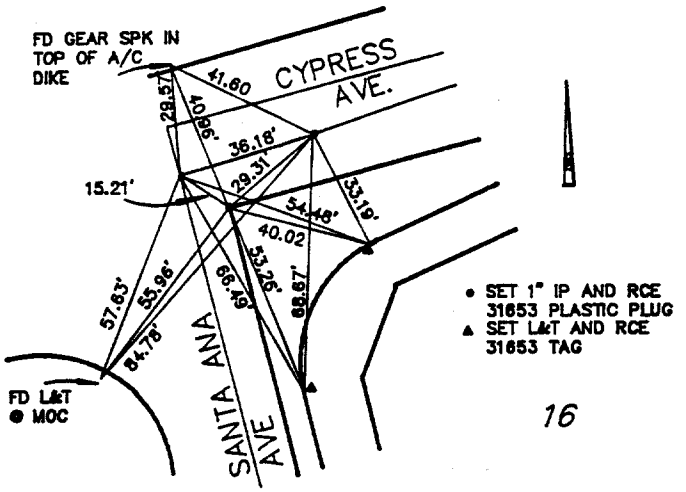

35 CYPRESS AVE @ SANTA ANA AVE.

LAND DEVELOPMENT DESIGN CORPORATION	1921 S. ARCHIBALD AVE., STE. N ONTARIO, CA 91761 (714) 930-1466 FAX (7140 930-1468 PLANNING • CIVIL • SURVEYING			
DATE: 11-18-91	SCALE: 1"=40'	SHEET: 4-5	JOB NO. 2850	TR 25246

× FD. Ramset Nail on T/C
■ FD. "C" Nail on T/C
● FD. LD. & TK. on T/C
○ Set LD. & TK. on T/C

Scale:	**OFFICIAL TIE PLAT** CITY OF RIVERSIDE	
Date:		
Drawn by:	*These ties are for the purpose of perpetuating the found monumentation. No claim is made as to the relationship of the points or lines shown hereon to true boundary locations.*	Sheet 1 of 1
W.O.:		File No.:
F.B.:		