2186. TIF

Street: DANIGER X-Street: LORENZO

OFFICIAL USE ONLY

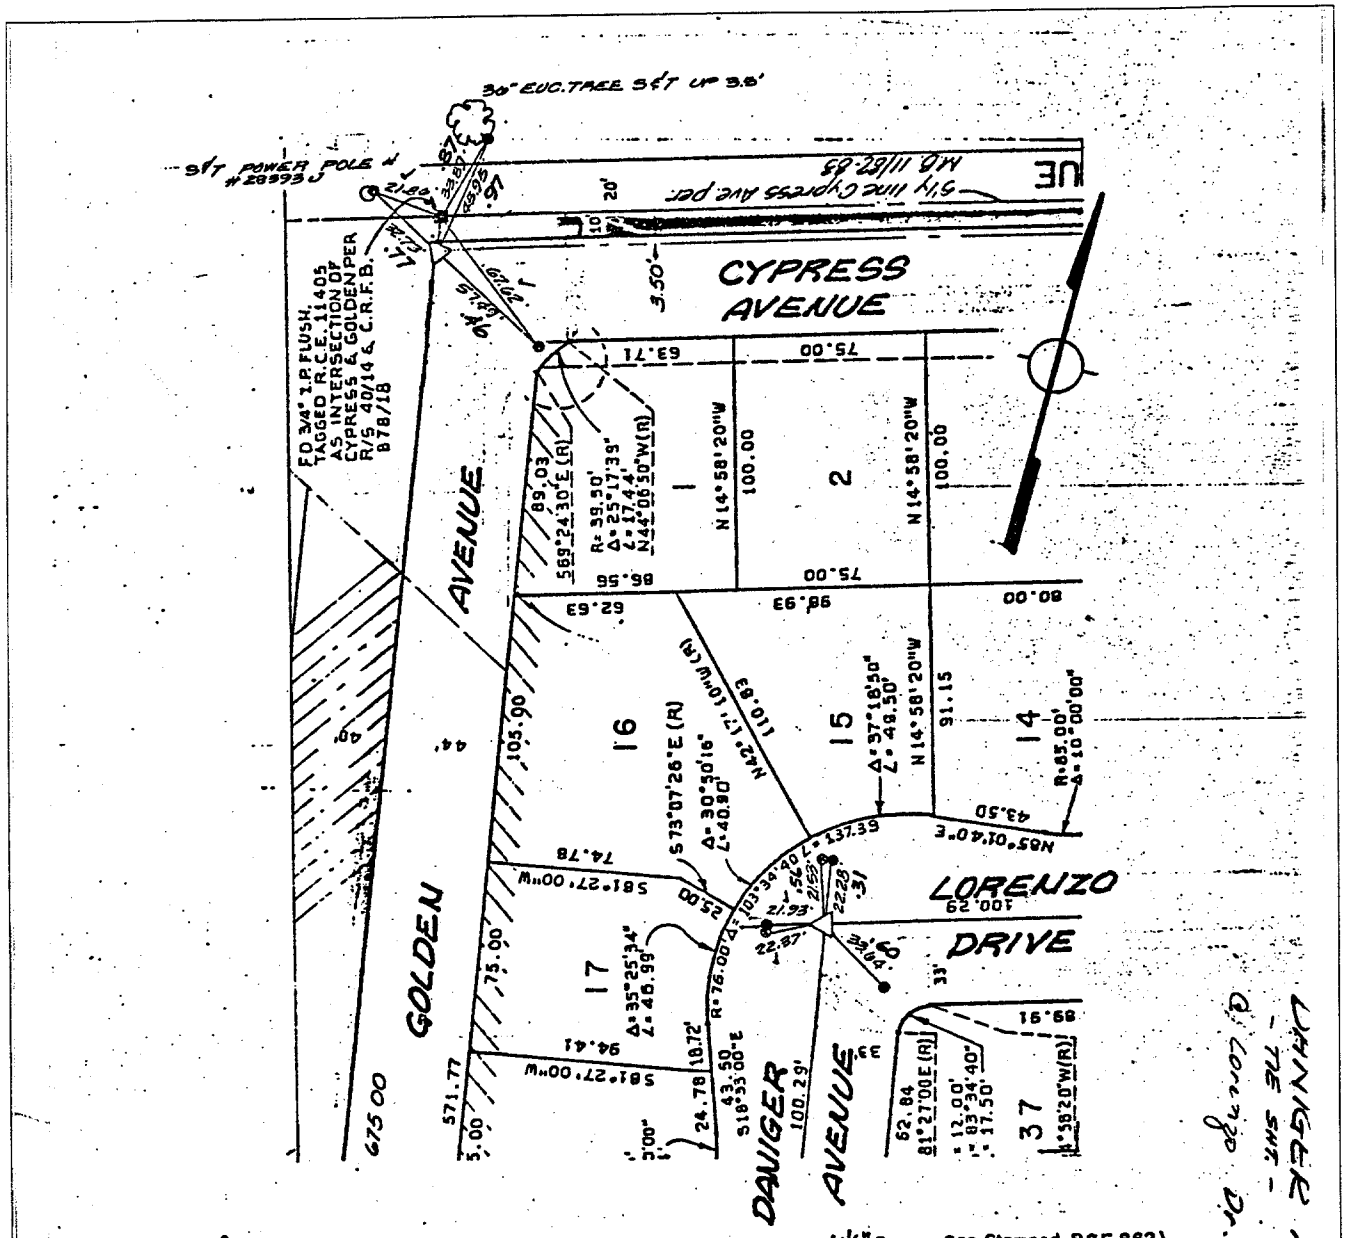

J.E. DAVIDSON ASSOCIATES 3426 TENTH STREET RIVERSIDE, CALIFORNIA	MONUMENT TIES FOR TRACT 8665	SHEET NO. 2 OF 6 DATE MAY 1978 SCALE 1" = 50'

× FD. Ramset Nail on T/C
■ FD. "C" Nail on T/C
● FD. LD. & TK. on T/C
○ Set LD. & TK. on T/C

Scale:	OFFICIAL TIE PLAT CITY OF RIVERSIDE	
Date:		
Drawn by:	*These ties are for the purpose of perpetuating the found monumentation. No claim is made as to the relationship of the points or lines shown hereon to true boundary locations.*	Sheet 1 of 1
W.O.:		File No.:
F.B.:		