2189. TIF

Street: DARWIN DR

X-Street: THOREAU & BAXTER

OFFICIAL USE ONLY

SURVEY OF TRACT # 7640 FEB. 12, 77 SEPT 7, 77 76-58 1034 185

PARTY NO. AND MEMBERS PEREZ - LOUFEK - KIPPER JARDINE - LOUFEK - AGUILERA Jr.

M.B. NOTES CALC'D BY CALC'S CHECKED BY

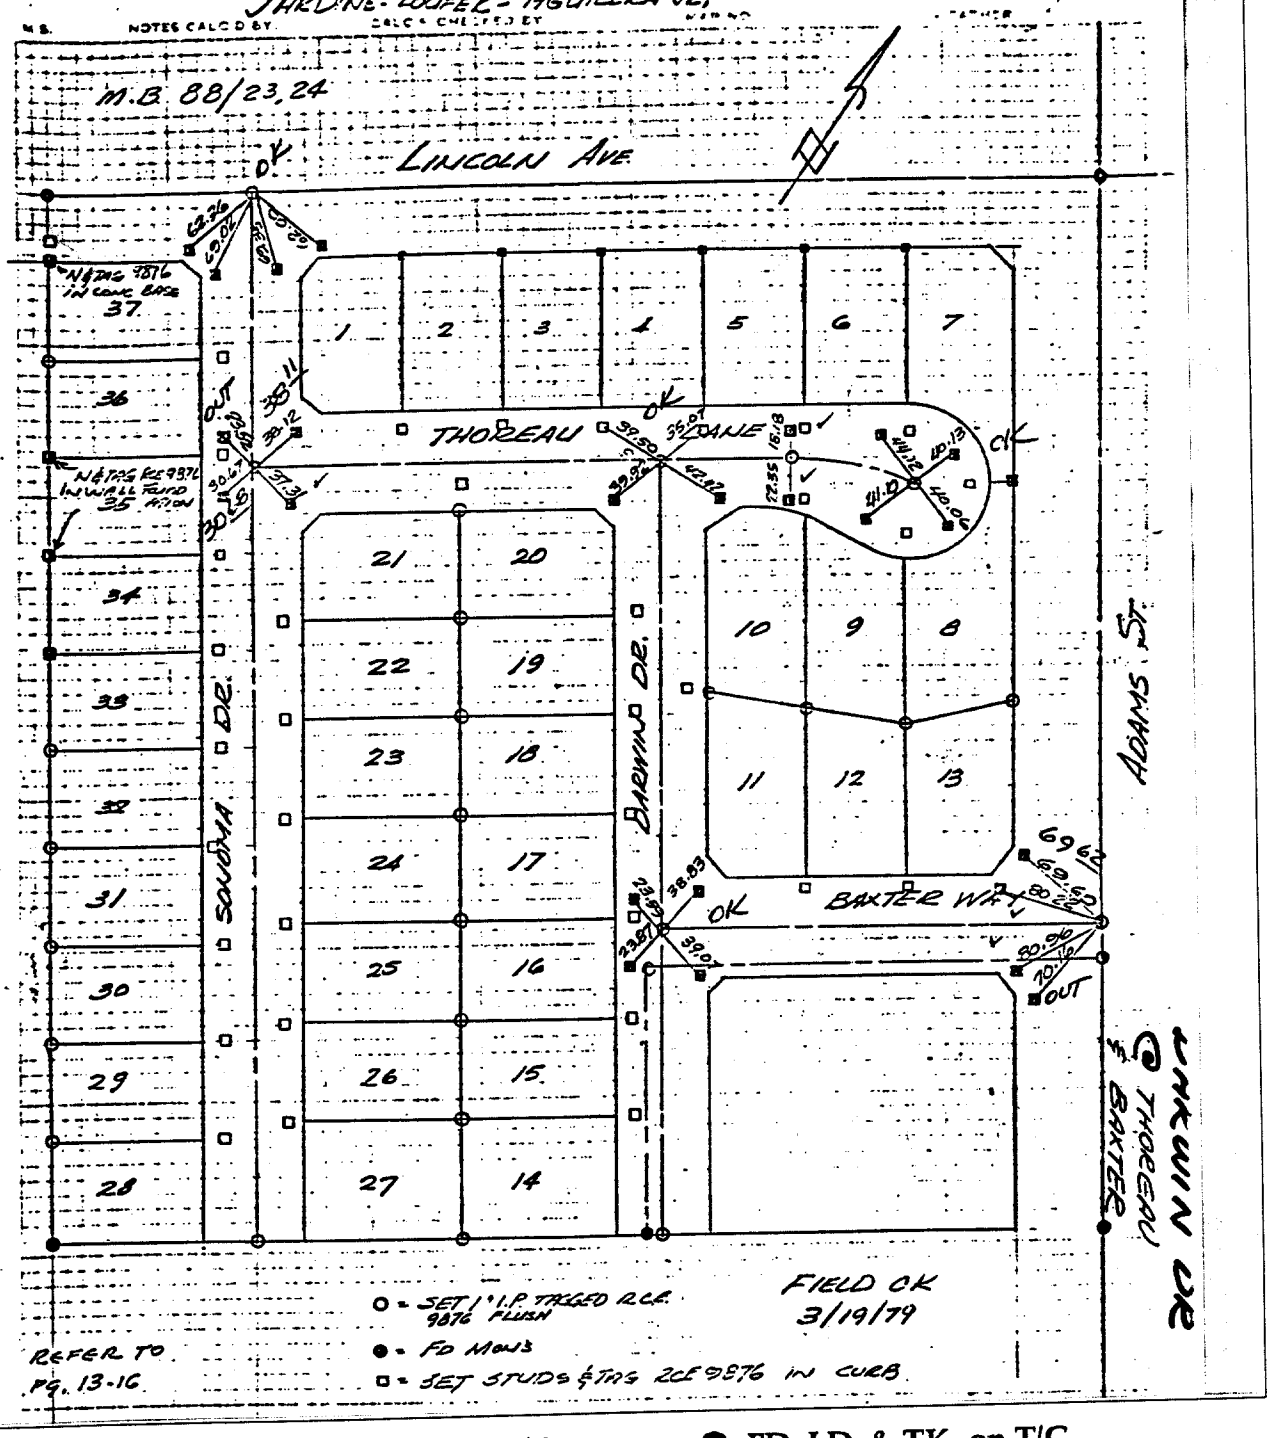

× FD. Ramset Nail on T/C

■ FD. "C" Nail on T/C

● FD. LD. & TK. on T/C

○ Set LD. & TK. on T/C

Scale:	**OFFICIAL TIE PLAT** CITY OF RIVERSIDE	
Date:		
Drawn by:	*These ties are for the purpose of perpetuating the found monumentation. No claim is made as to the relationship of the points or lines shown hereon to true boundary locations.*	Sheet 1 of 1
W.O.:		File No.:
F.B.:		

16