2242. TIF

Street: DE GRAZIA RD

X-Street: KARENDALE CIRCLE

OFFICIAL USE ONLY

TRACT NO. 10005-2

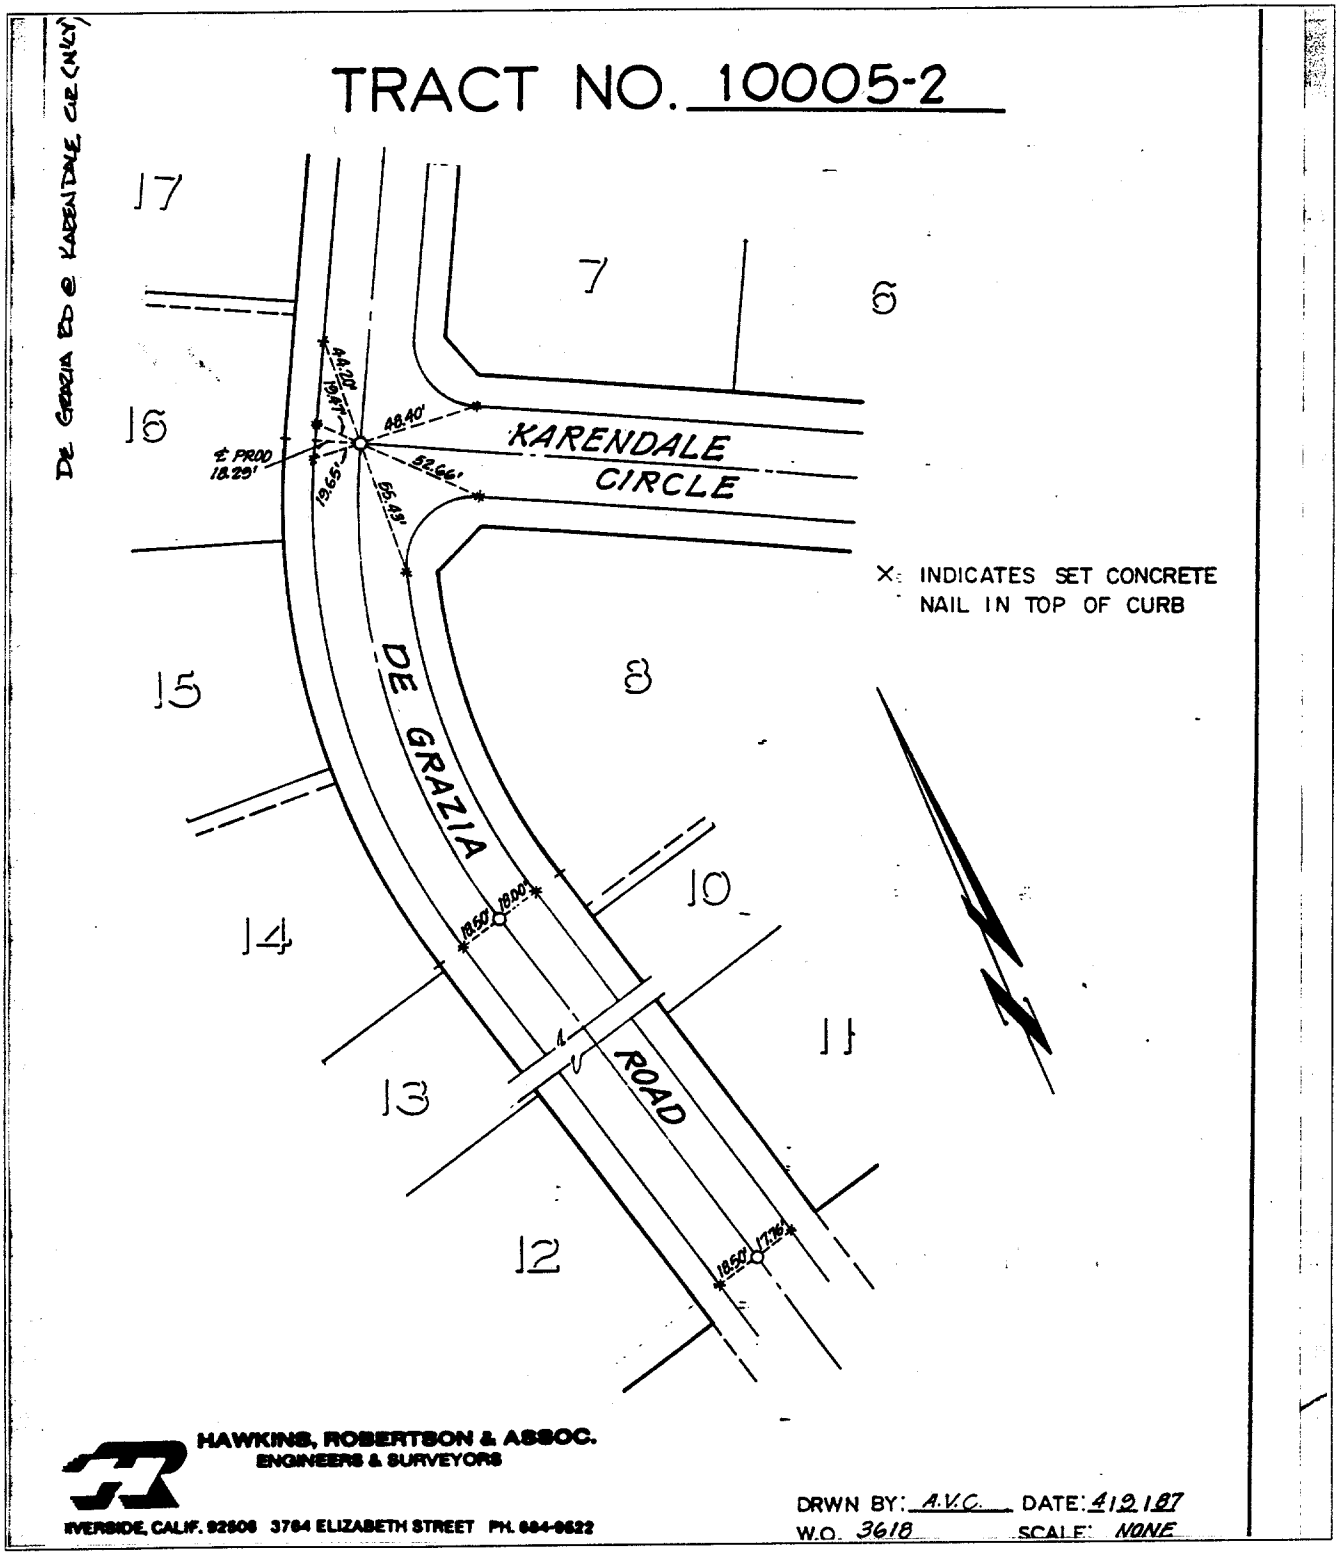

HAWKINS, ROBERTSON & ASSOC.
ENGINEERS & SURVEYORS

RIVERSIDE, CALIF. 92506 3764 ELIZABETH STREET PH. 684-6622

DRWN BY: A.V.C. DATE: 4.9.87
W.O. 3618 SCALE: NONE

X FD. Ramset Nail on T/C
■ FD. "C" Nail on T/C
● FD. LD. & TK. on T/C
○ Set LD. & TK. on T/C

Scale:	**OFFICIAL TIE PLAT** CITY OF RIVERSIDE	
Date:		
Drawn by:	*These ties are for the purpose of perpetuating the found monumentation. No claim is made as to the relationship of the points or lines shown hereon to true boundary locations.*	Sheet 1 of 1
W.O.:		File No.:
F.B.:		