2406. TIF

Street: DULUTH DR

X-Street: BOISE ST

OFFICIAL USE ONLY

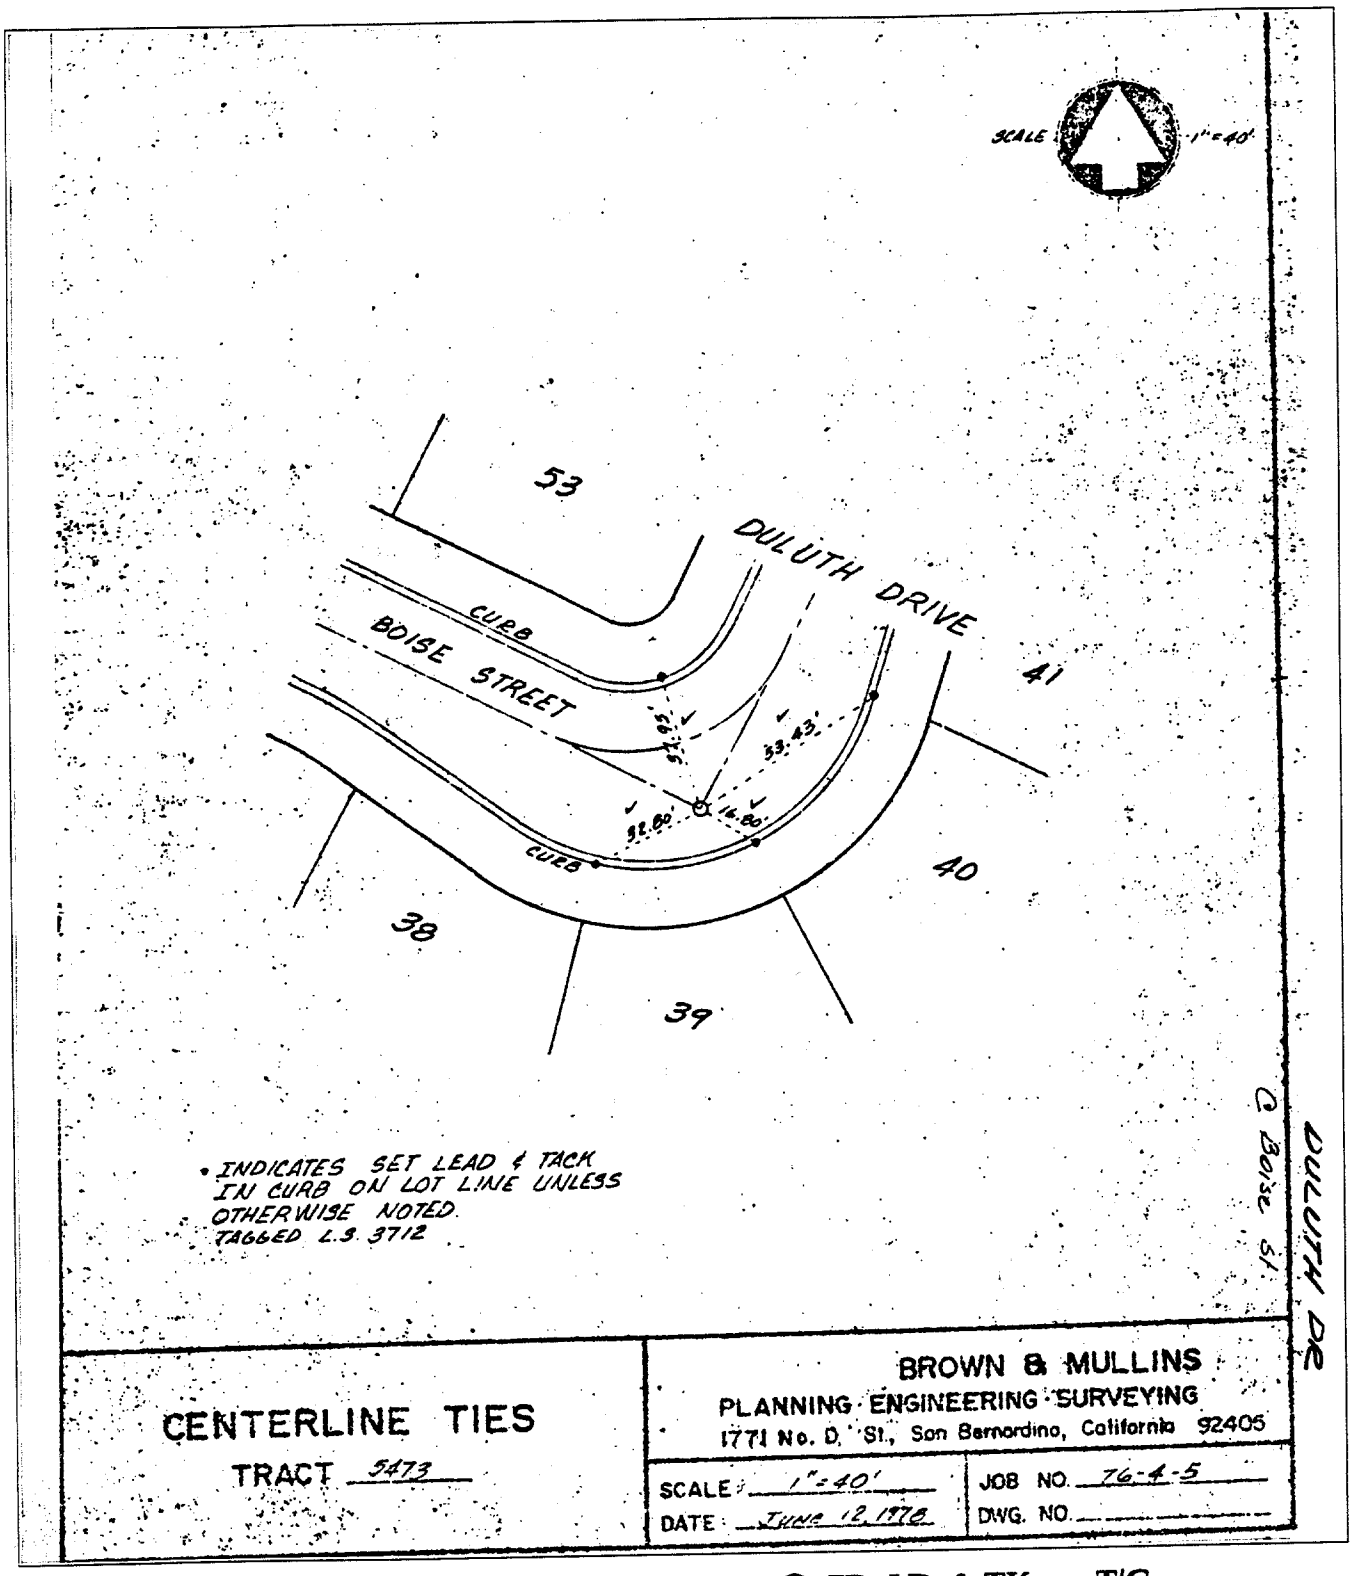

CENTERLINE TIES

TRACT 5473

BROWN & MULLINS
PLANNING · ENGINEERING · SURVEYING
1771 No. D. St., San Bernardino, California 92405

SCALE: 1"=40'
DATE: JUNE 12, 1976
JOB NO. 76-4-5
DWG. NO.

X FD. Ramset Nail on T/C
■ FD. "C" Nail on T/C
● FD. LD. & TK. on T/C
○ Set LD. & TK. on T/C

Scale:
Date:
Drawn by:
W.O.:
F.B.:

OFFICIAL TIE PLAT
CITY OF RIVERSIDE

These ties are for the purpose of perpetuating the found monumentation. No claim is made as to the relationship of the points or lines shown hereon to true boundary locations.

Sheet 1 of 1

File No.: