2523.TIF

Street: ALESSANDRO BLVD X-Street:

OFFICIAL USE ONLY

46

SURVEY OF ℄ MON & TIES - TR 21434-1 SHEET 1 OF 1

FOR REGIONAL PROPERTIES W.O. No. 86-07190 Date 8-26-92

SURVEY PARTY FURLONG, CRAWFORD REF. A.M.

SURVEY NOTES

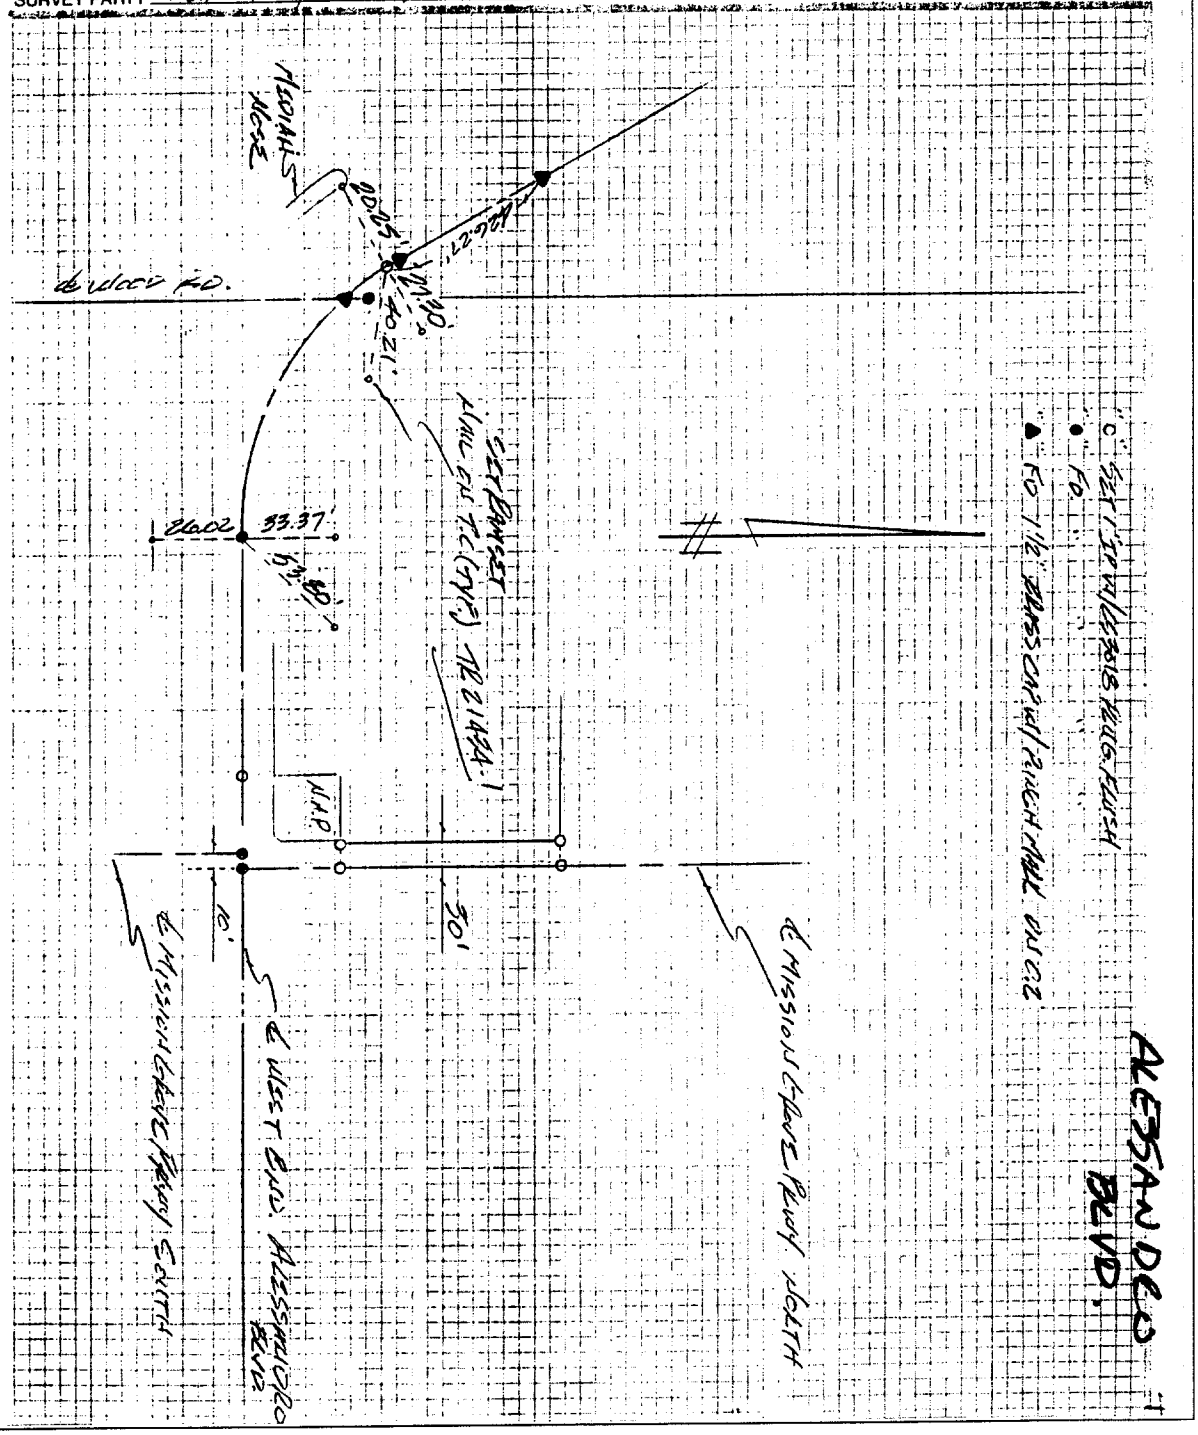

✕ FD. Ramset Nail on T/C ● FD. LD. & TK. on T/C

■ FD. "C" Nail on T/C ○ Set LD. & TK. on T/C

Scale:	**OFFICIAL TIE PLAT** CITY OF RIVERSIDE	
Date:		
Drawn by:	*These ties are for the purpose of perpetuating the found monumentation. No claim is made as to the relationship of the points or lines shown hereon to true boundary locations.*	Sheet 1 of 1
W.O.:		File No.:
F.B.:		