260.TIF

DATE 4-24-00

JOB NO. 30728.000

SWING TIES

FB 1 PG 1

SHEET 1 OF 10

CLIENT E TIES TR-22408-2 JOB NAME SYCAMORE

DESCRIPTION TR. BDRY KENDRICK DRIVE

MONT. NOTES:

△ = SET LEAD & TACK FLUSH W/ TC (TYP.)

▲ = R PROD LEAD, TACK & TAG STAMPED LS 5346 (TYP.)

● = SET LEAD SPIKE & WASHER STAMPED LS. 5346 (TYP.)

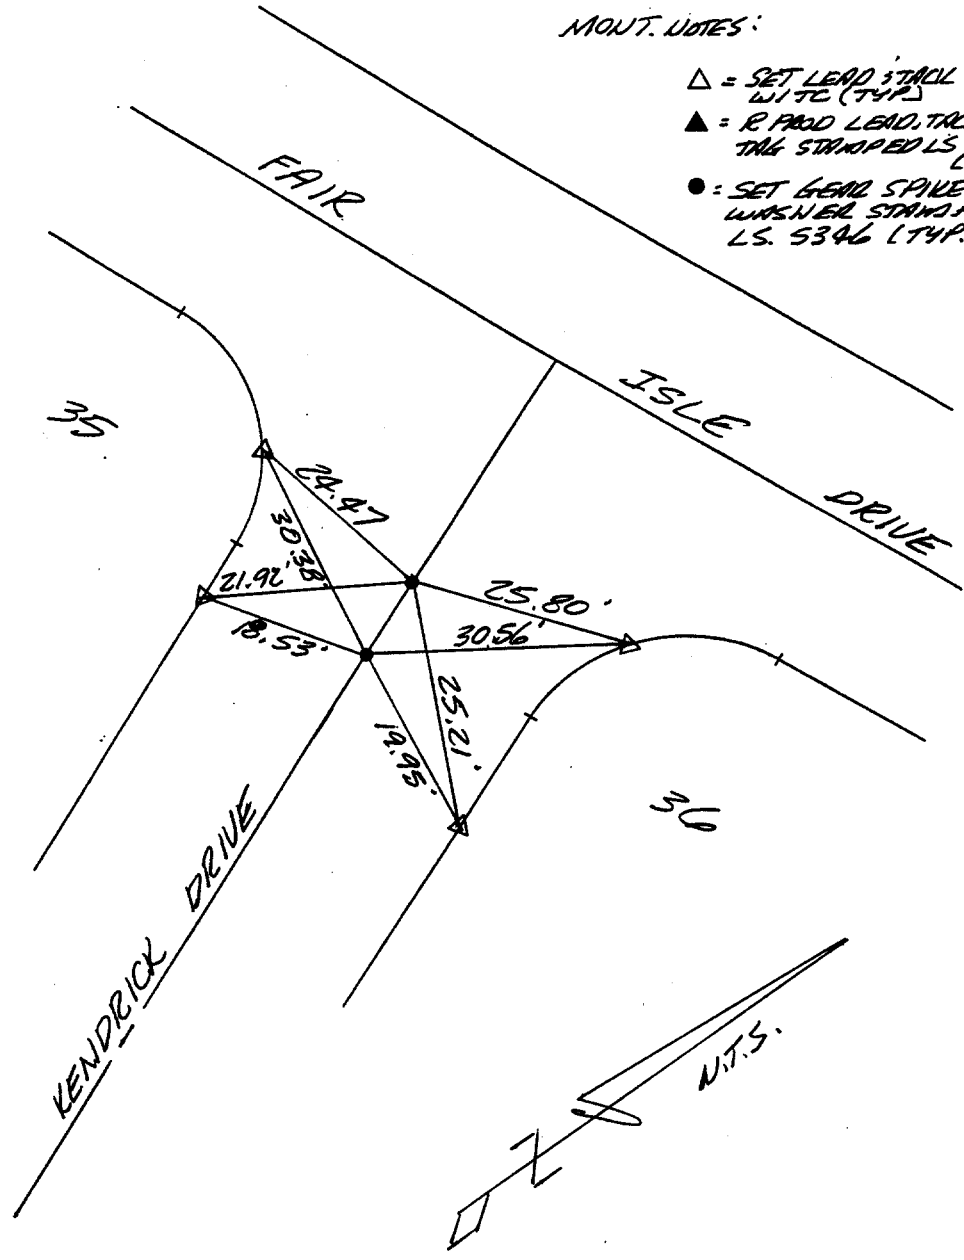

CREW E.R.

REF.

Street: KENDRICK DRIVE X-Street: FAIR ISLE DRIVE

OFFICIAL USE ONLY

APPLECROSS DRIVE

× FD. Ramset Nail on T/C

■ FD. "C" Nail on T/C

● FD. LD. & TK. on T/C

○ Set LD. & TK. on T/C

Scale: N.T.S.

Date: 4-24-00

Drawn by:

W.O.:

F.B.:

OFFICIAL TIE PLAT

CITY OF RIVERSIDE

These ties are for the purpose of perpetuating the found monumentation. No claim is made as to the relationship of the points or lines shown hereon to true boundary locations.

Sheet 1 of 1

File No.: